ROYAL HOBART HOSPITAL MASTER PLAN REVIEW 2019

MASTER PLAN REVIEW REPORT - VOLUME 2 - Drawings | FEB 2019

Prepared for The Tasmanian Department of Health

Revision A | February 2019

Tasmanian Government

STH

2.1 REPATRIATION HOSPITAL MASTER PLAN REVIEW 2019

2.1.1 Plans and Sections
2.1.2 Artists Impressions

REVISON:	DESCRIPTION:	DATE:	AUTHOR:	CHECKED:
A	FINAL REPORT	28/02/2019	Bruce Crook	Aija Thomas

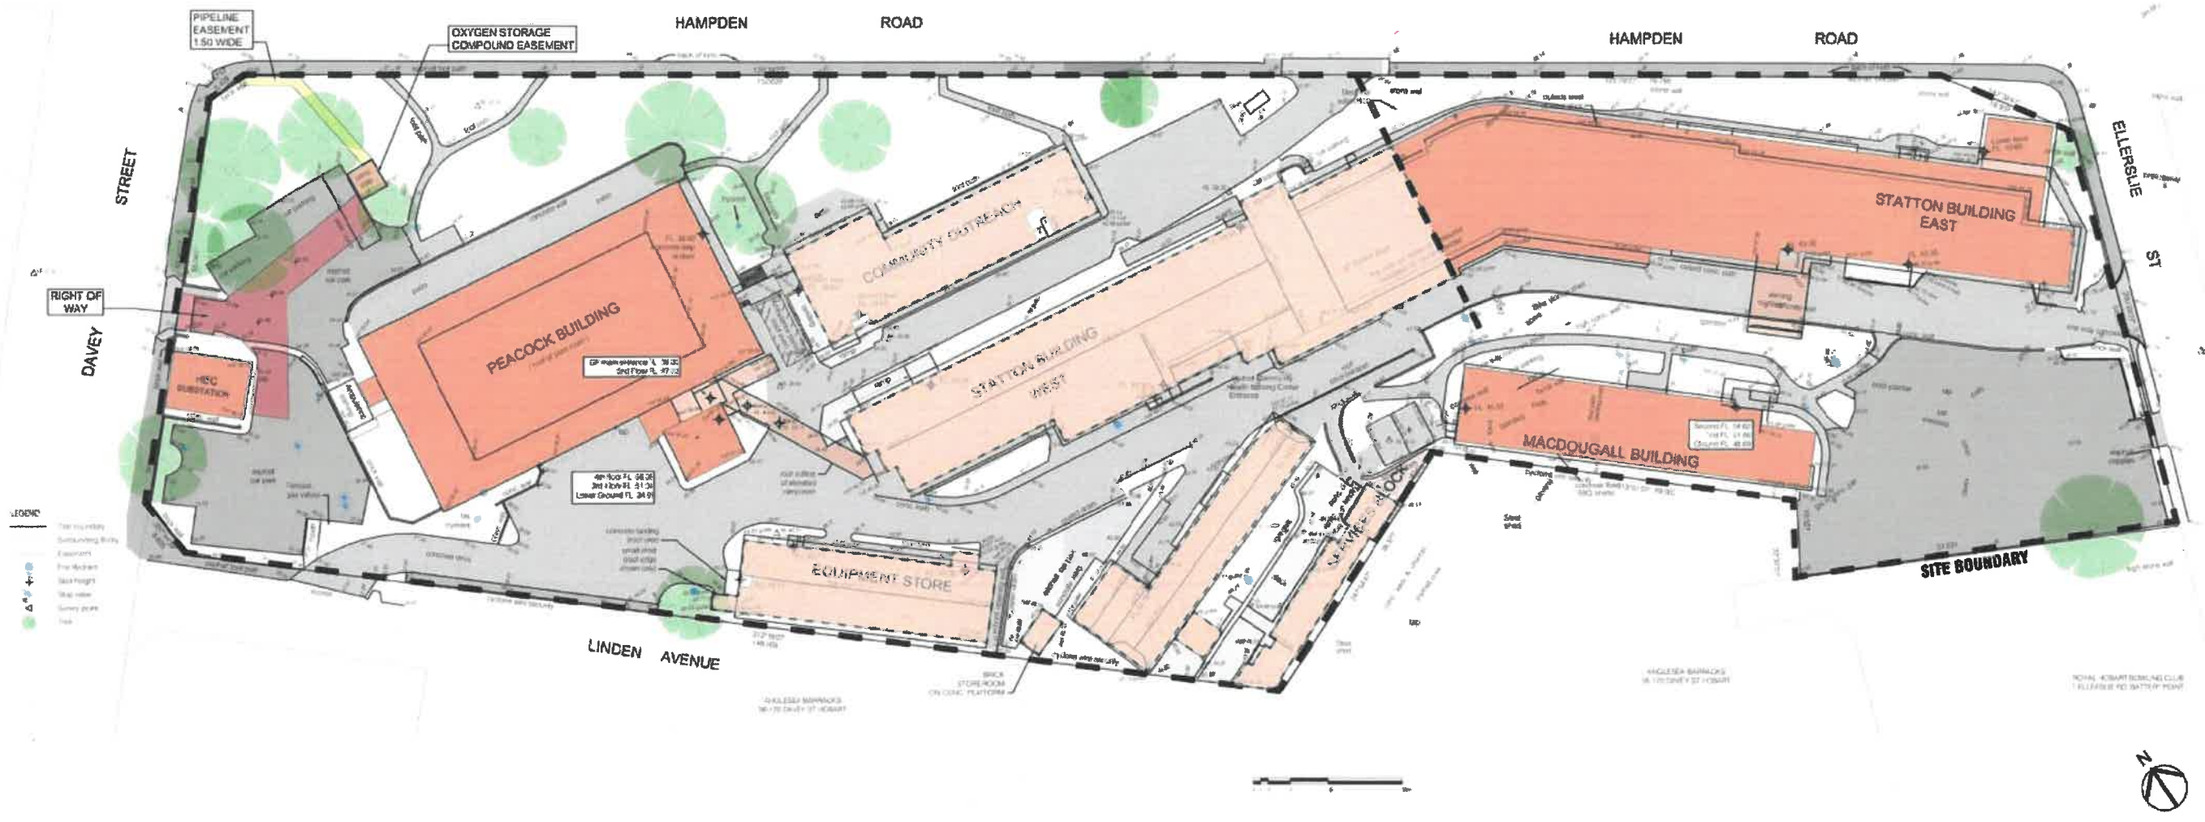

EXISTING SITE PLAN

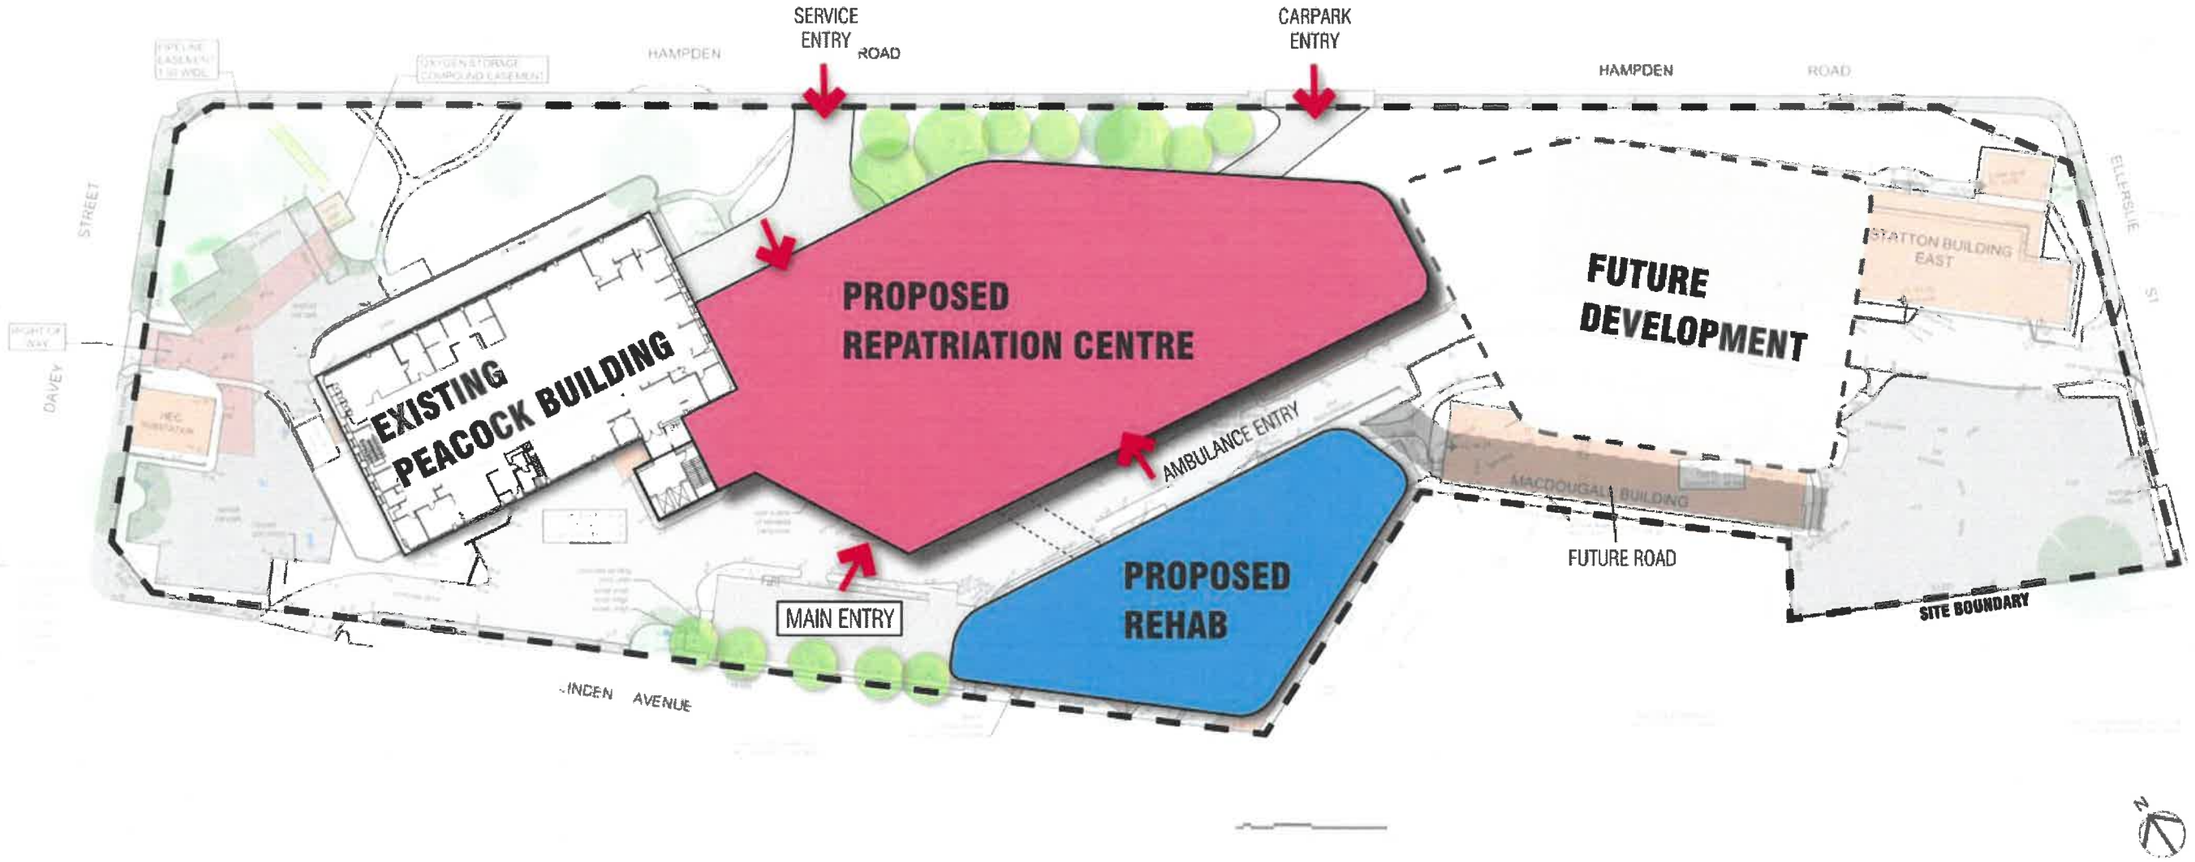

PROPOSED SITE PLAN

Tasmanian Government

CLIENT: **THE TASMANIAN DEPARTMENT OF HEALTH**

PROJECT NAME: **ROYAL HOBART HOSPITAL MASTER PLAN REVIEW 2019**

JOB NUMBER: **10413**

DATE: **FEB 2019**

REVISION: **A**

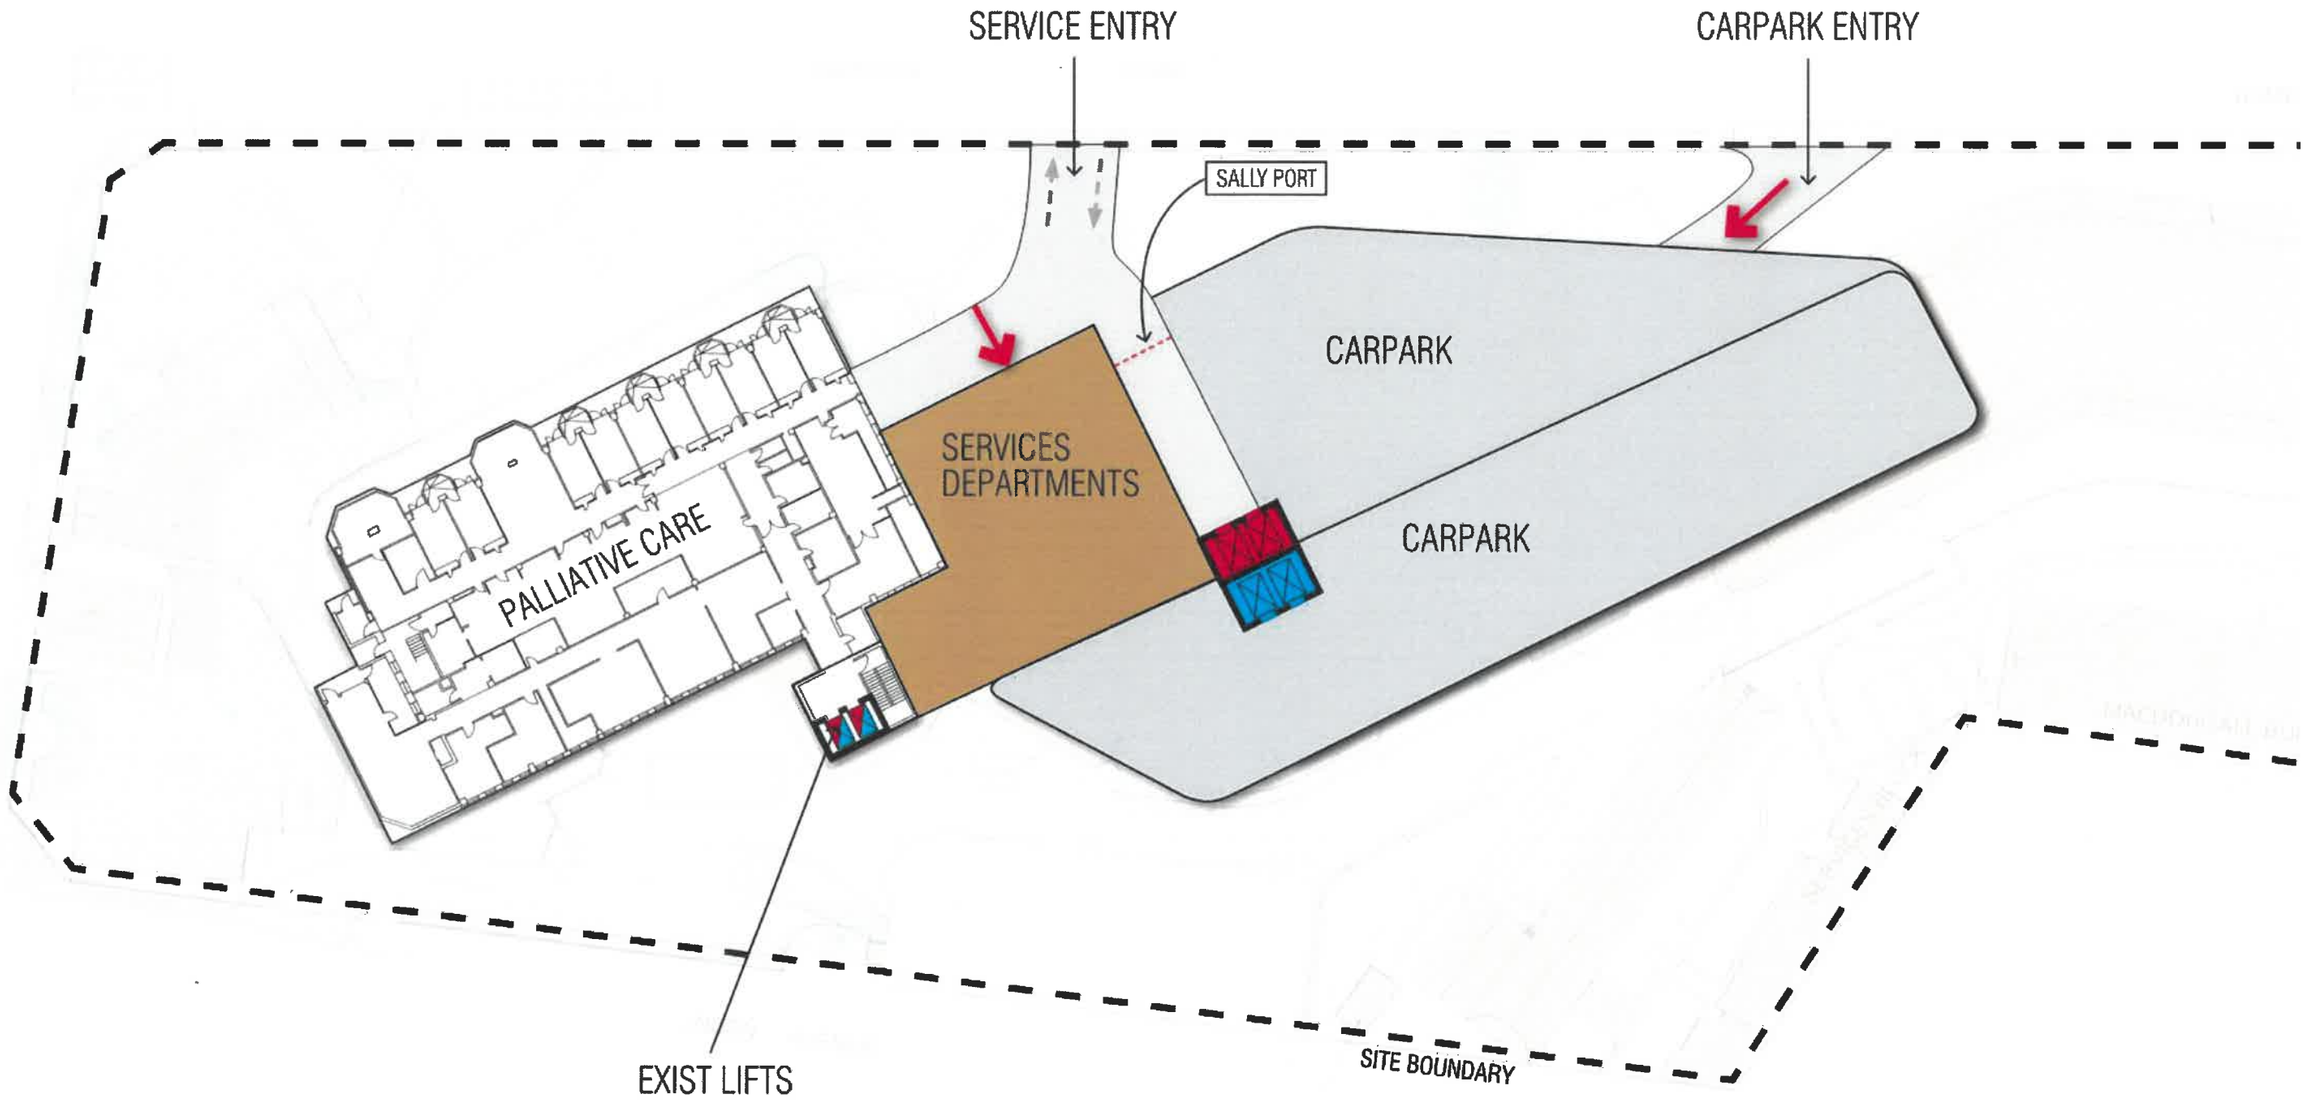

LOWER GROUND FLOOR PLAN

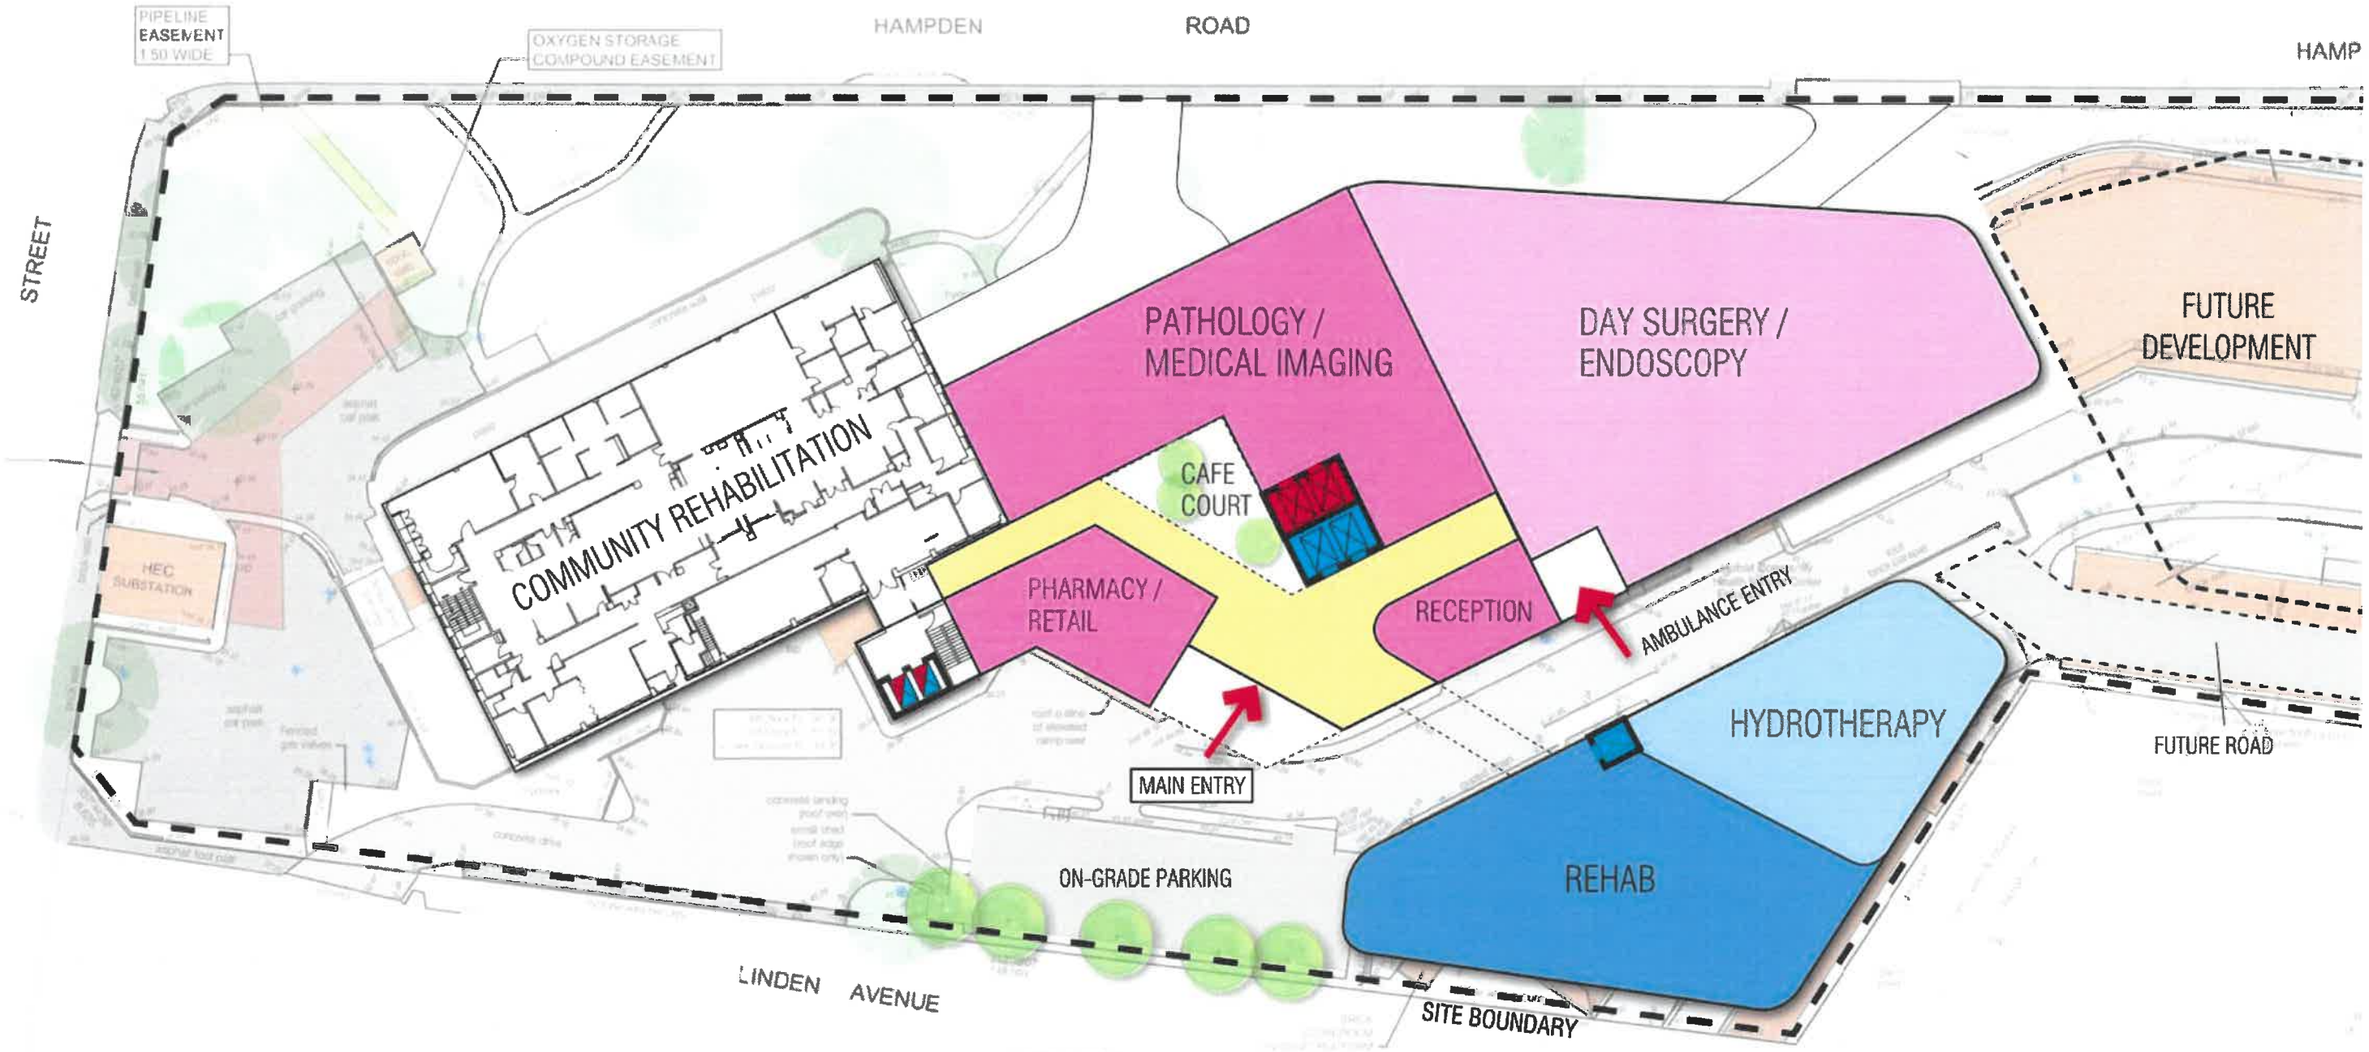

GROUND FLOOR PLAN

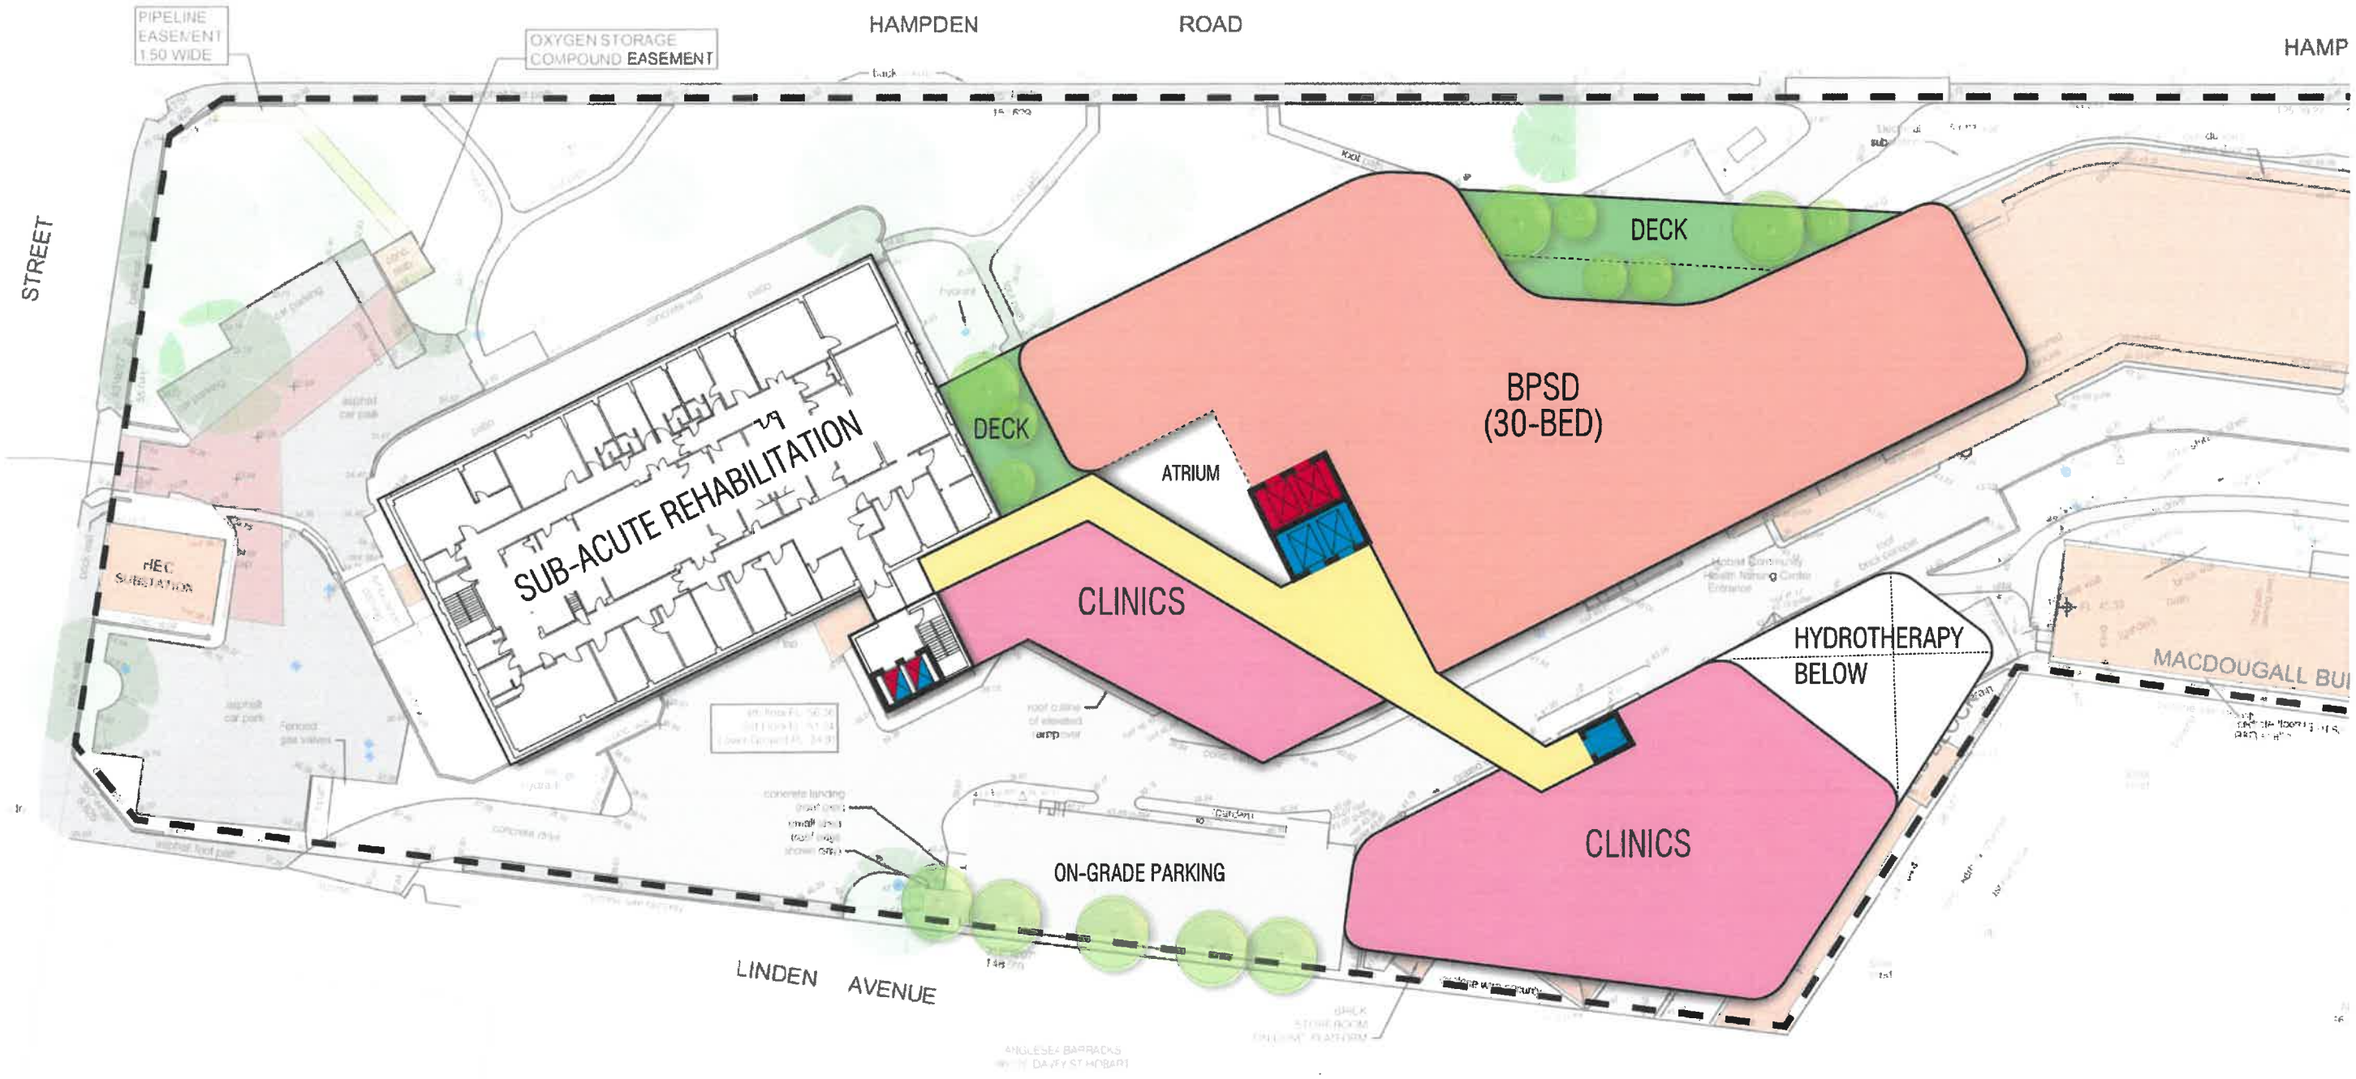

FIRST FLOOR PLAN

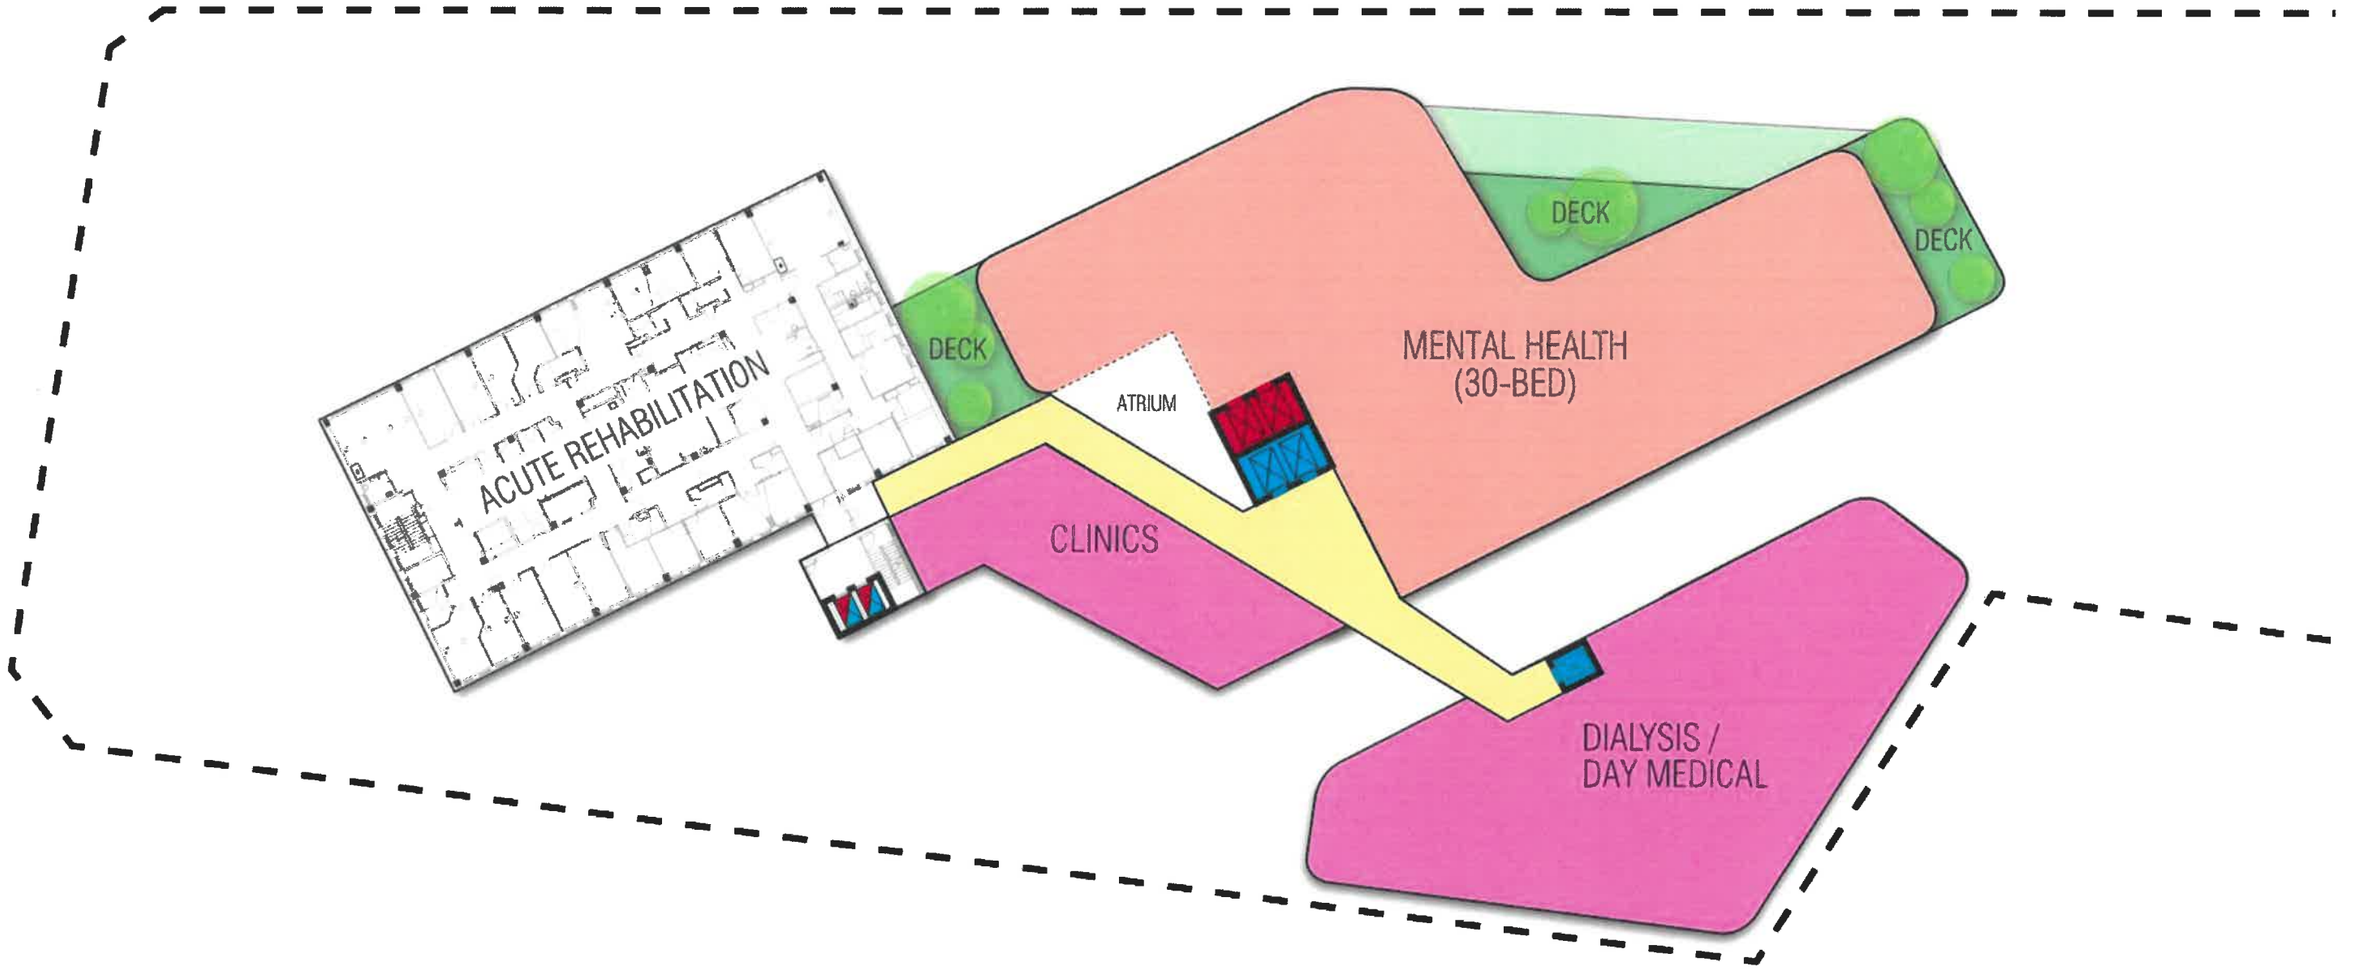

SECOND FLOOR PLAN

Tasmanian Government

CLIENT: **THE TASMANIAN DEPARTMENT OF HEALTH**

PROJECT NAME: **ROYAL HOBART HOSPITAL MASTER PLAN REVIEW 2019**

JOB NUMBER: **10413**

DATE: **FEB 2019**

REVISION: **A**

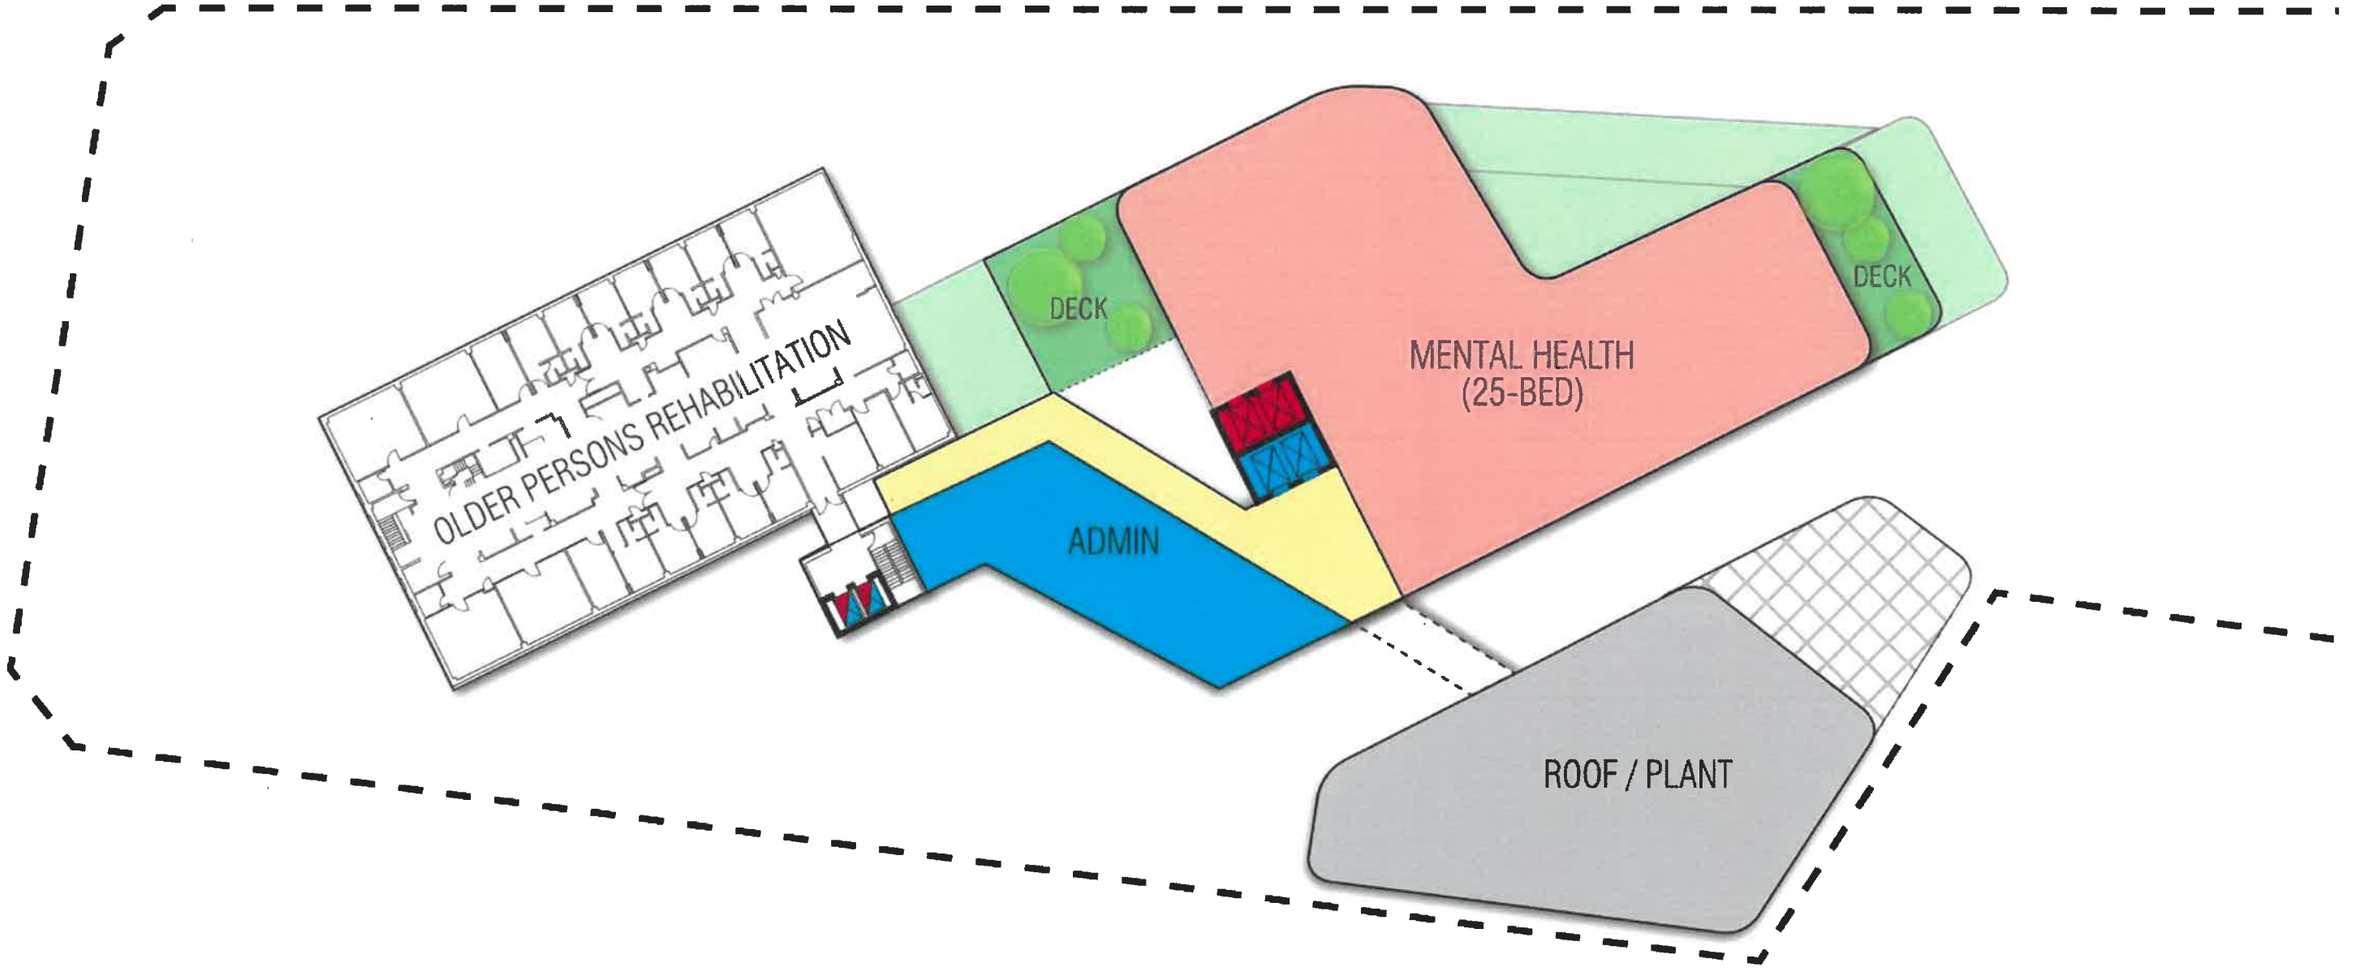

THIRD FLOOR PLAN

Tasmanian Government

CLIENT:	PROJECT NAME:	JOB NUMBER:	DATE:	REVISION:
THE TASMANIAN DEPARTMENT OF HEALTH	ROYAL HOBART HOSPITAL MASTER PLAN REVIEW 2019	10413	FEB 2019	A

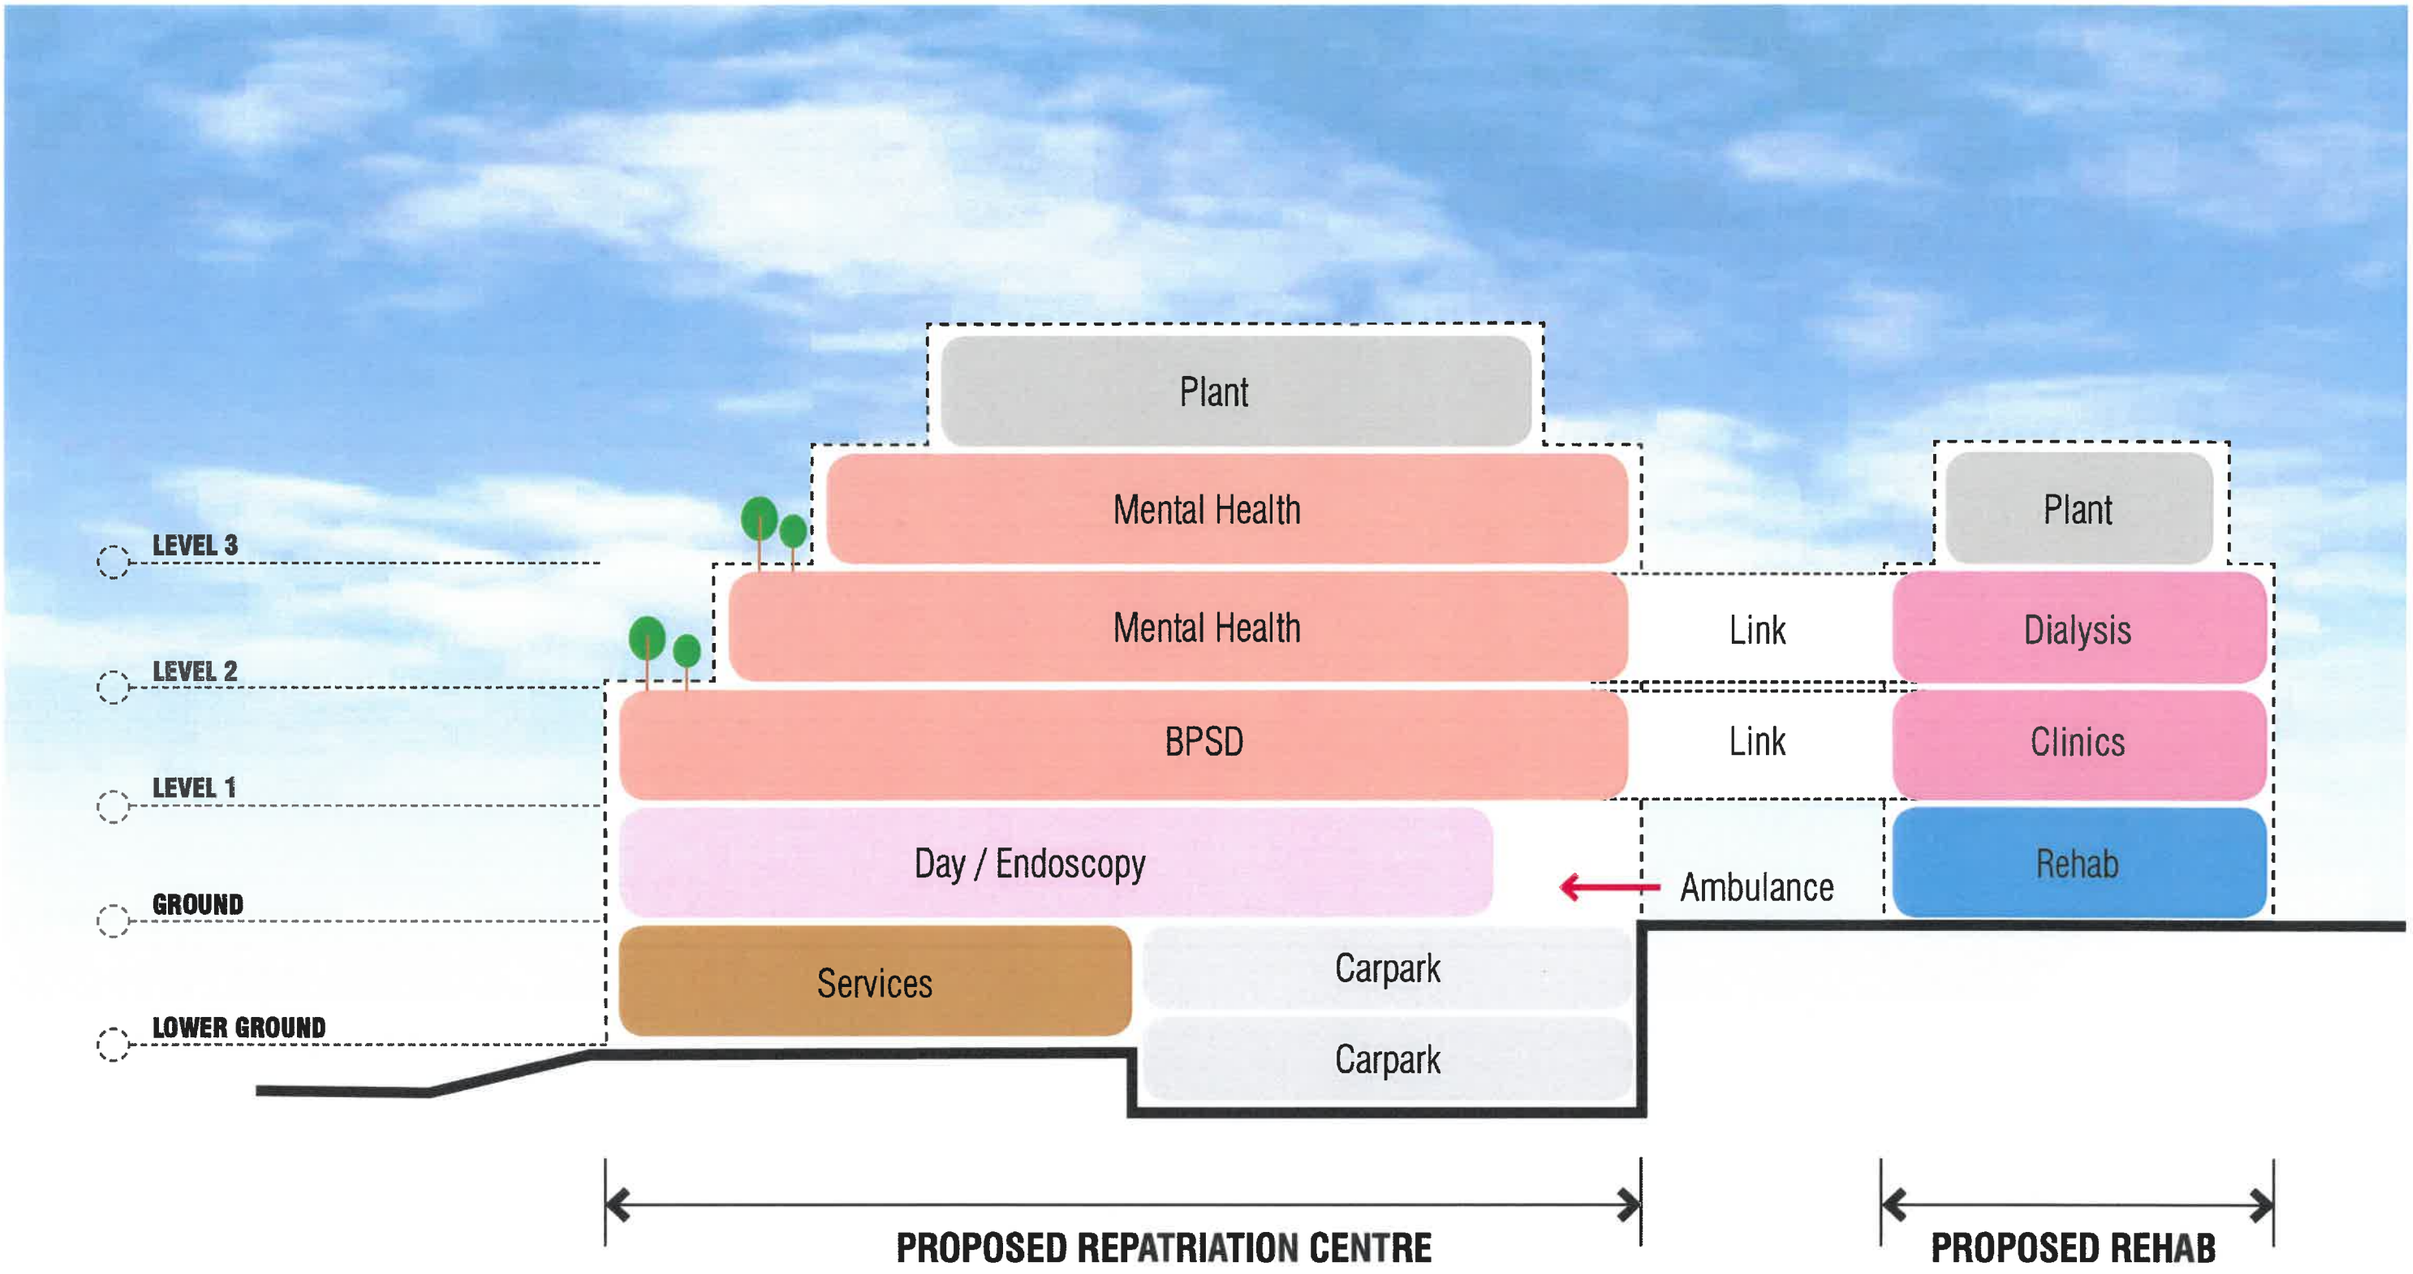

SECTION

Tasmanian Government

CLIENT: THE TASMANIAN DEPARTMENT OF HEALTH

PROJECT NAME: ROYAL HOBART HOSPITAL MASTER PLAN REVIEW 2019

JOB NUMBER: 10413

DATE: FEB 2019

REVISION: A

VIEW FROM HAMPDEN ROAD

2.2 ROYAL HOBART HOSPITAL MASTER PLAN REVIEW 2019

2.2.1 RHH SITE POST 'K' BLOCK COMPLETION
2.2.2 ROYAL HOBART HOSPITAL - PREFERRED OPTION L,M & N BLOCKS PLANS
2.2.3 ROYAL HOBART HOSPITAL - ALTERNATE OPTION L BLOCK PLANS
2.2.4 ROYAL HOBART HOSPITAL - ROYAL HOBART HOSPITAL - MASTER PLAN SECTIONS
2.2.5 ARTISTS IMPRESSION - BLOCK L
2.2.6 INTERIM WORKS

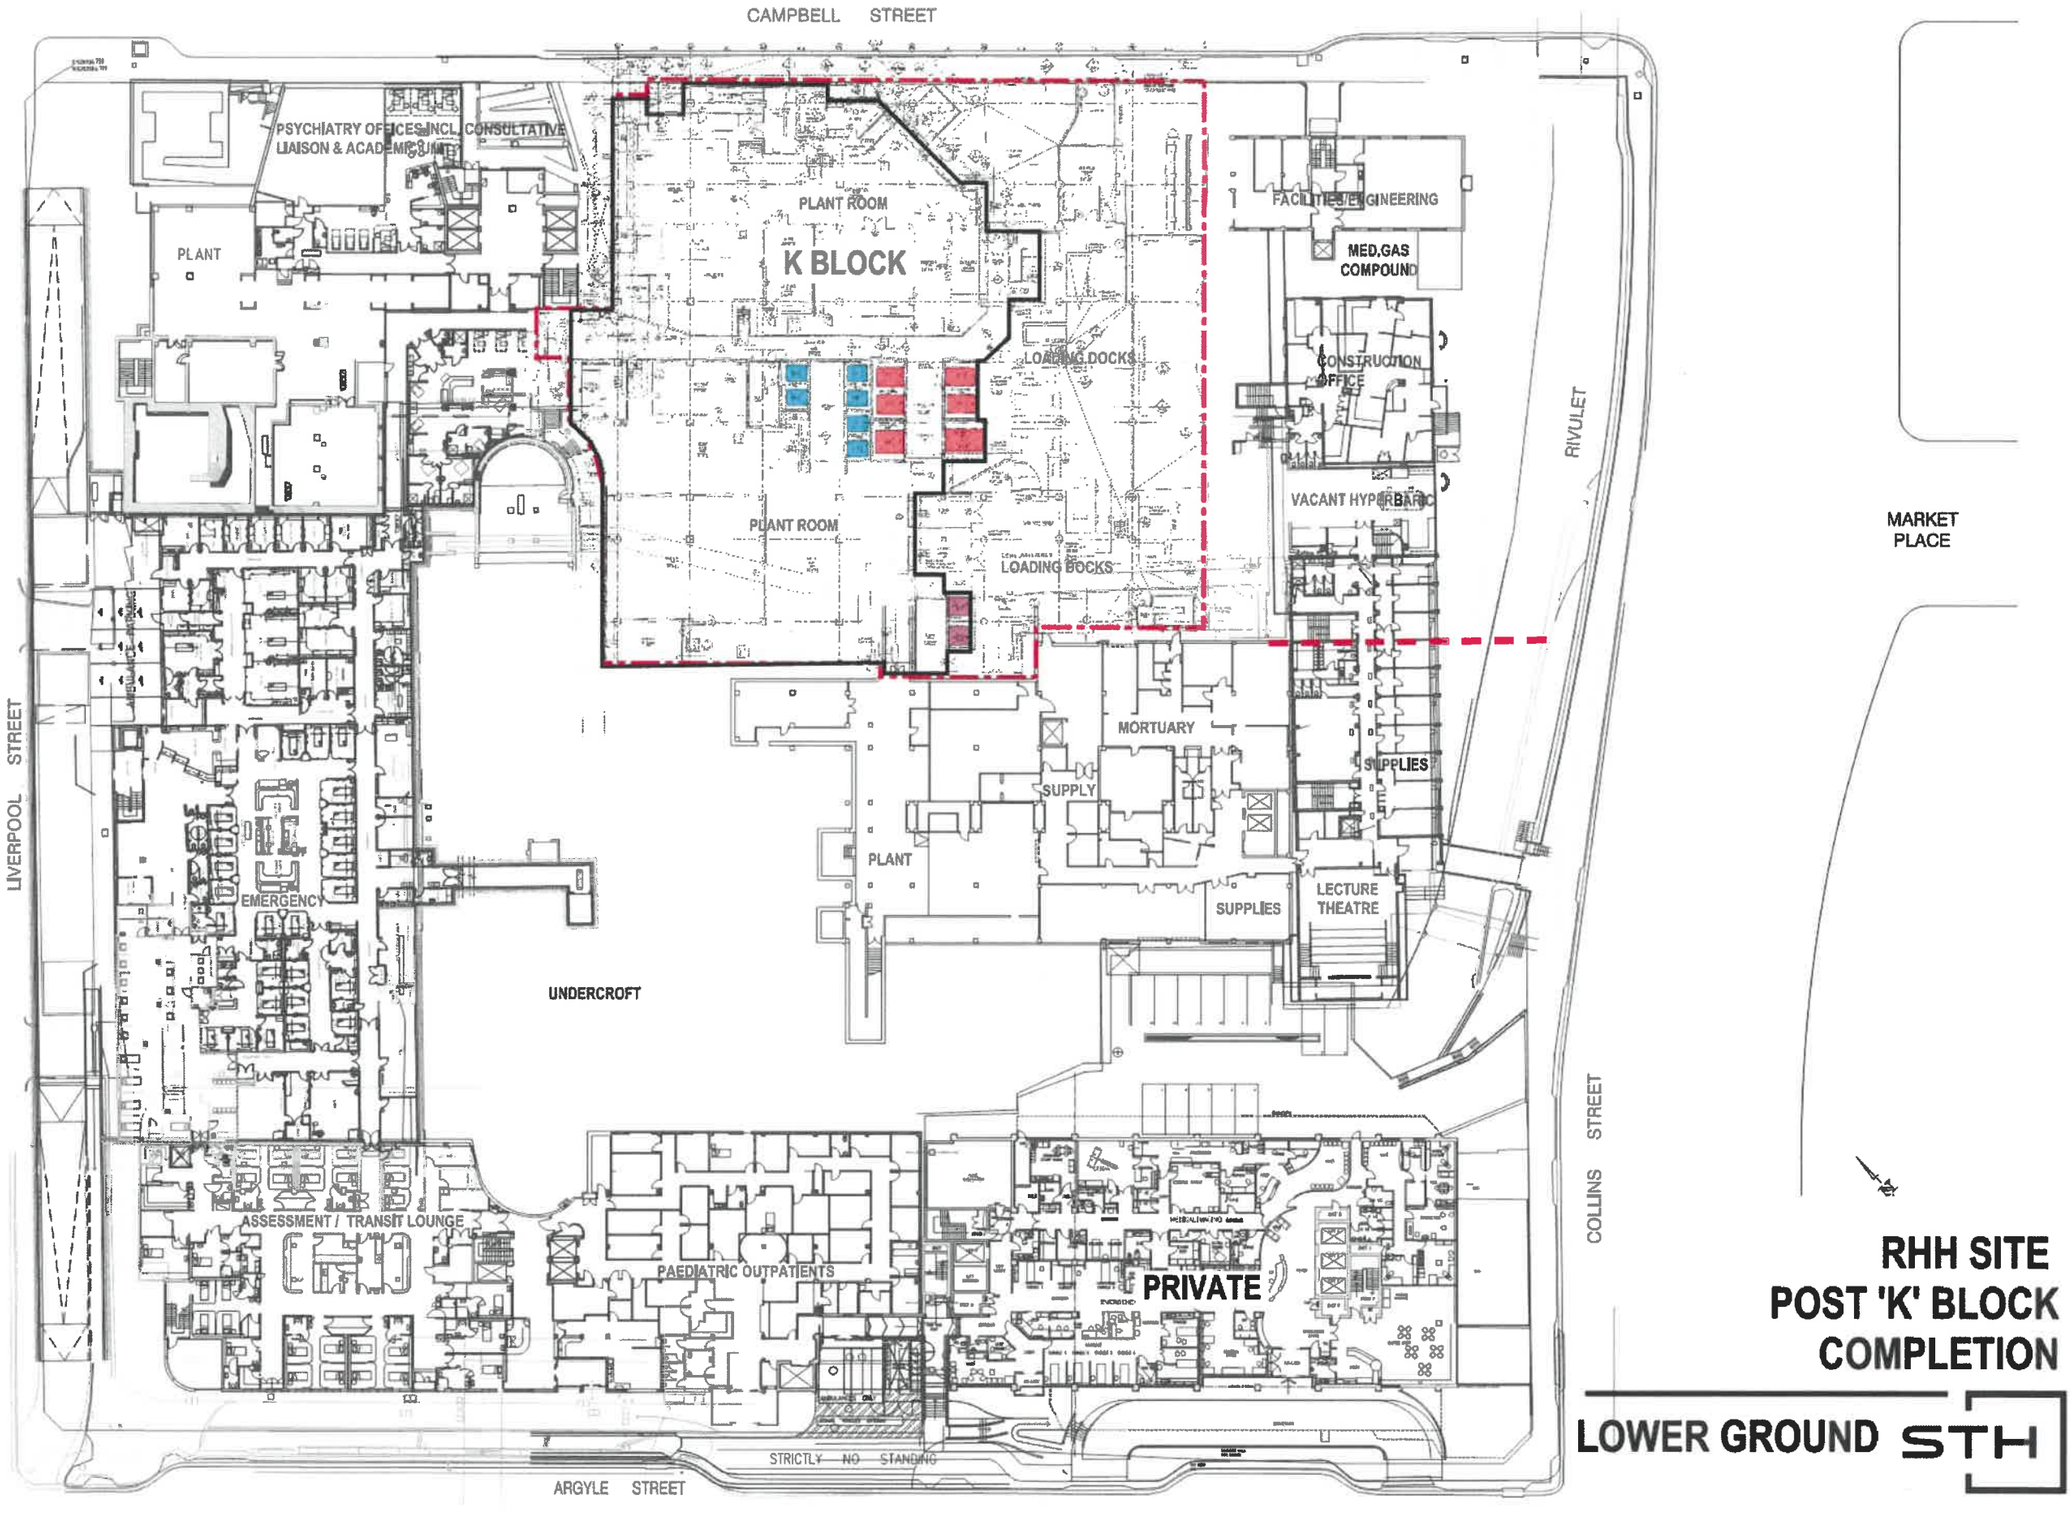

RHH SITE POST 'K' BLOCK COMPLETION

LOWER GROUND STH

Tasmanian Government

CLIENT:	PROJECT NAME:	JOB NUMBER:	DATE:	REVISION:
THE TASMANIAN DEPARTMENT OF HEALTH	ROYAL HOBART HOSPITAL MASTER PLAN REVIEW 2019	10413	FEB 2019	A

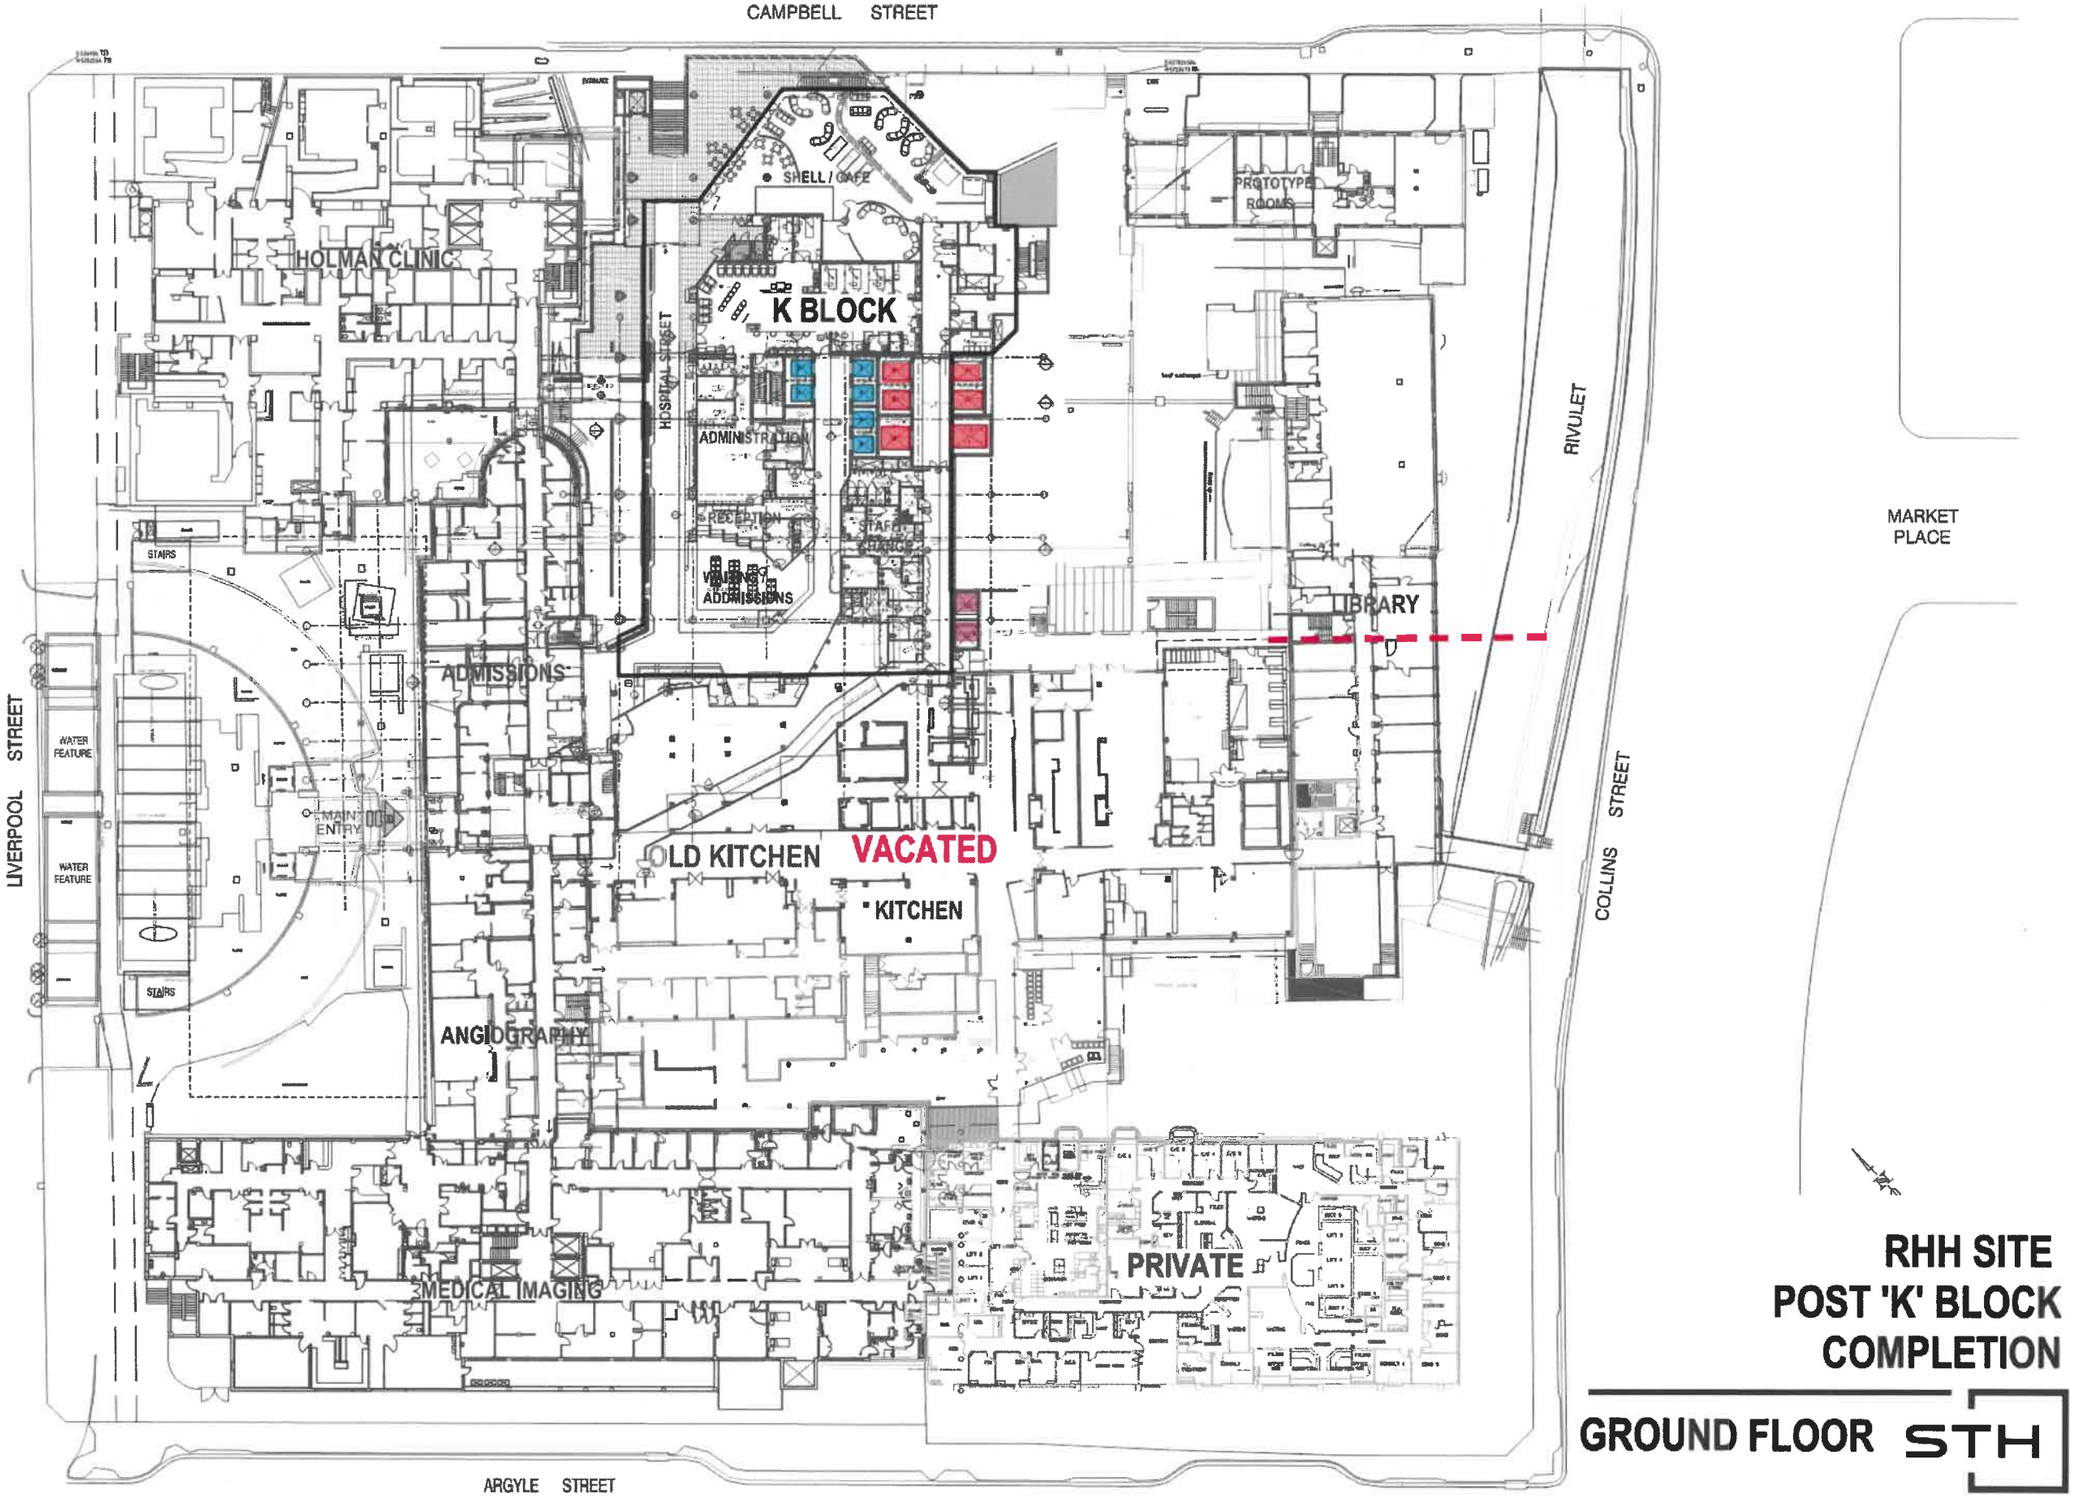

RHH SITE POST 'K' BLOCK COMPLETION

GROUND FLOOR STH

Tasmanian Government

CLIENT:	PROJECT NAME:	JOB NUMBER:	DATE:	REVISION:
THE TASMANIAN DEPARTMENT OF HEALTH	ROYAL HOBART HOSPITAL MASTER PLAN REVIEW 2019	10413	FEB 2019	A

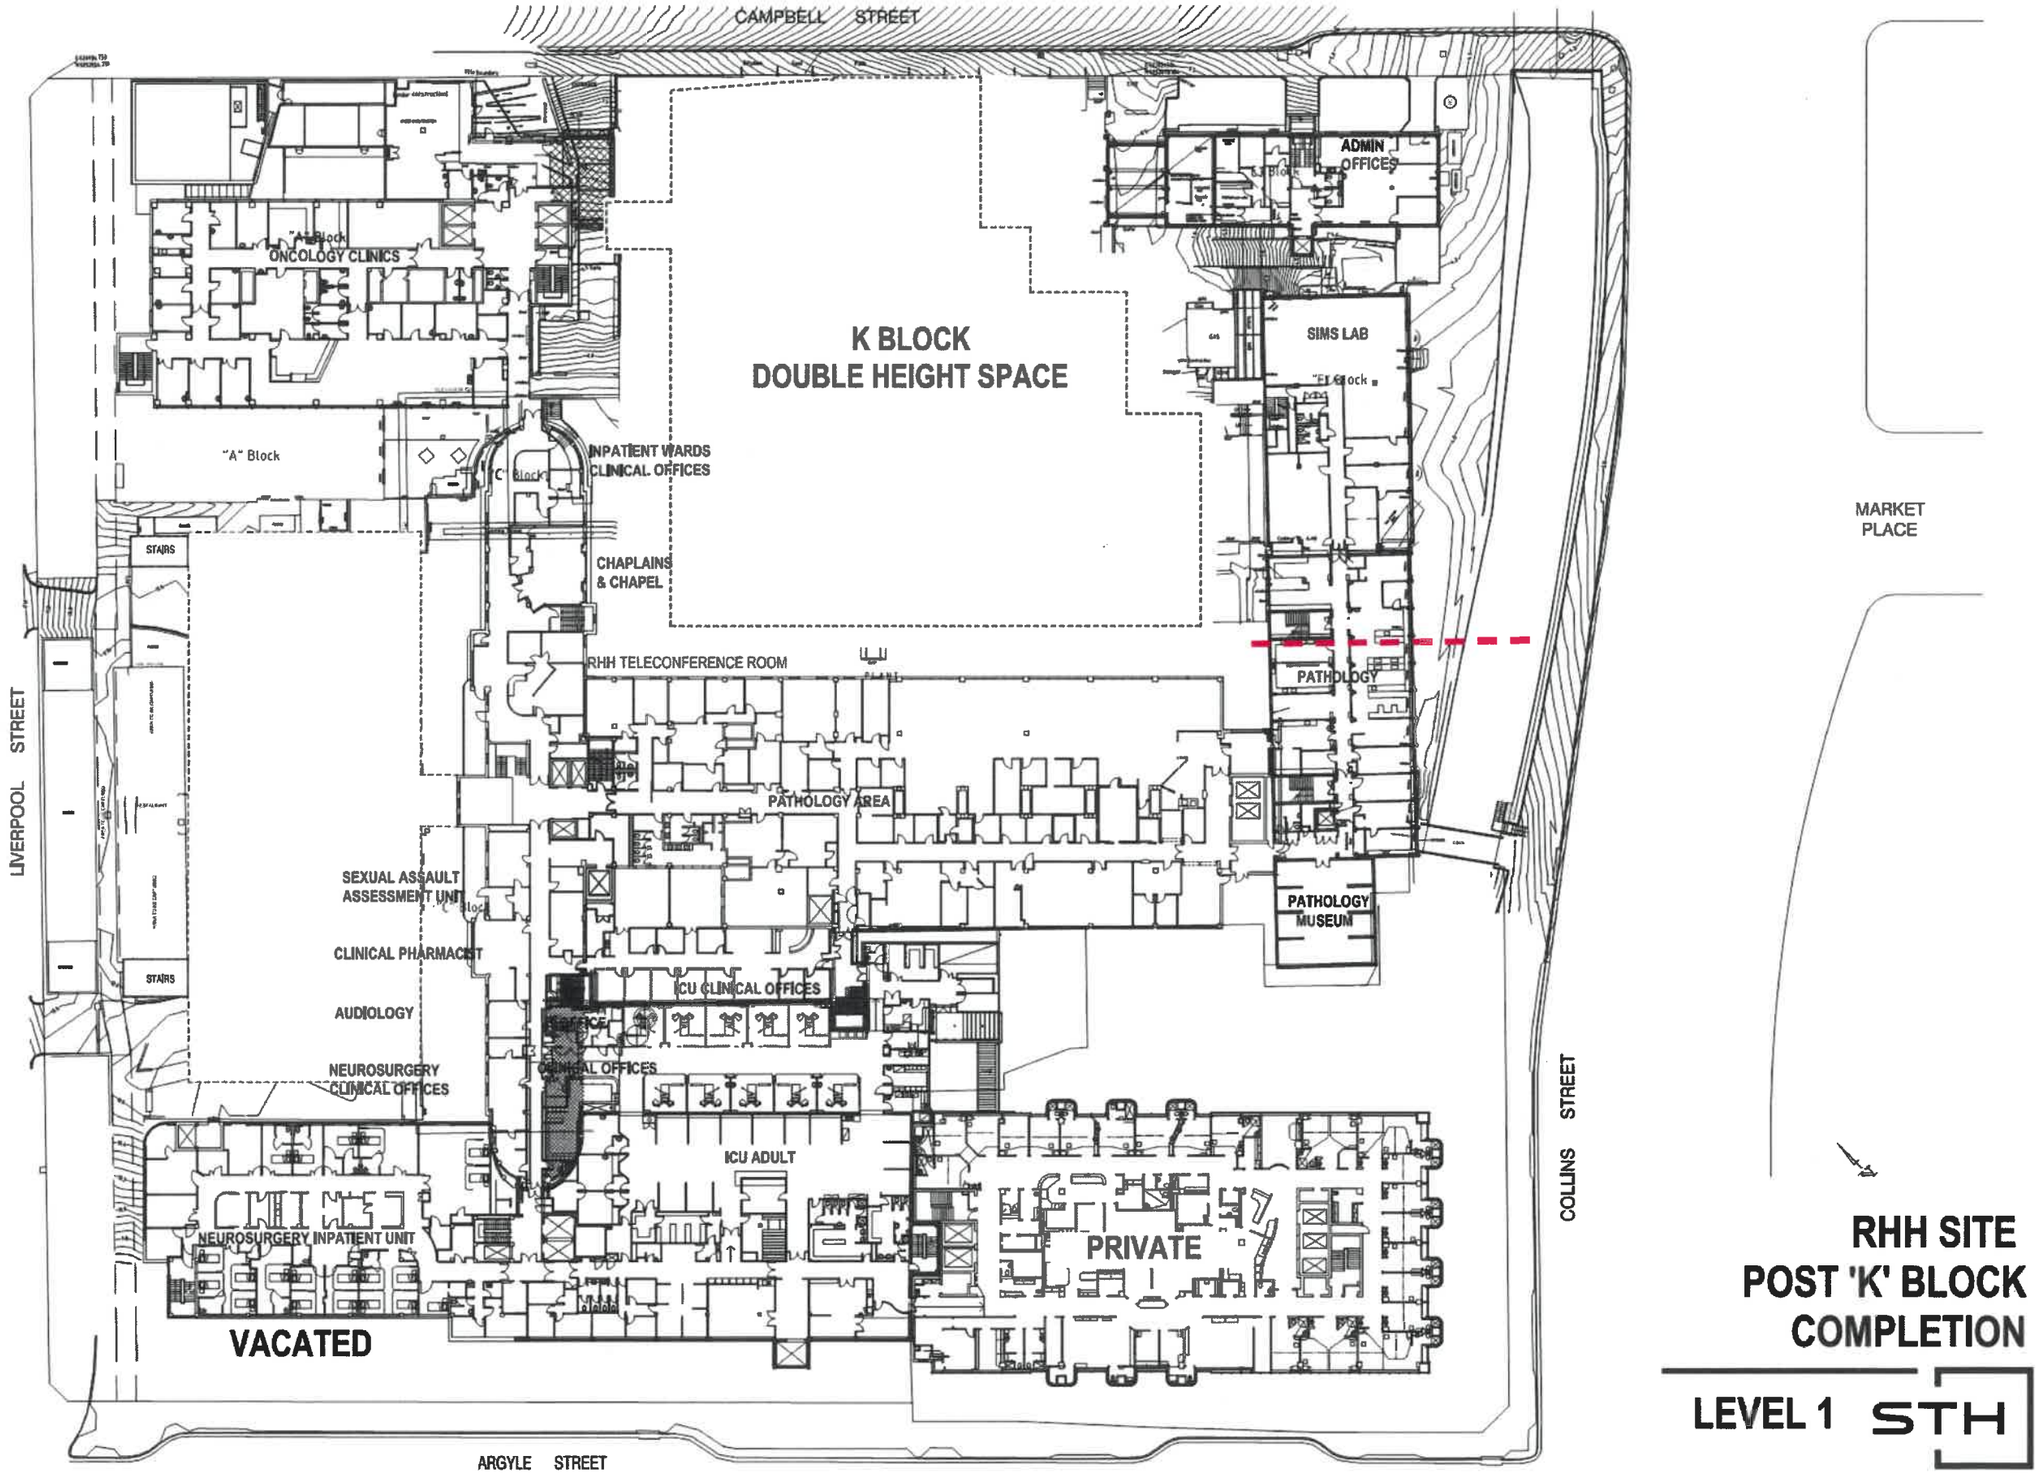

RHH SITE
POST 'K' BLOCK COMPLETION

LEVEL 1 STH

Tasmanian Government

CLIENT:	PROJECT NAME:	JOB NUMBER:	DATE:	REVISION:
THE TASMANIAN DEPARTMENT OF HEALTH	ROYAL HOBART HOSPITAL MASTER PLAN REVIEW 2019	10413	FEB 2019	A

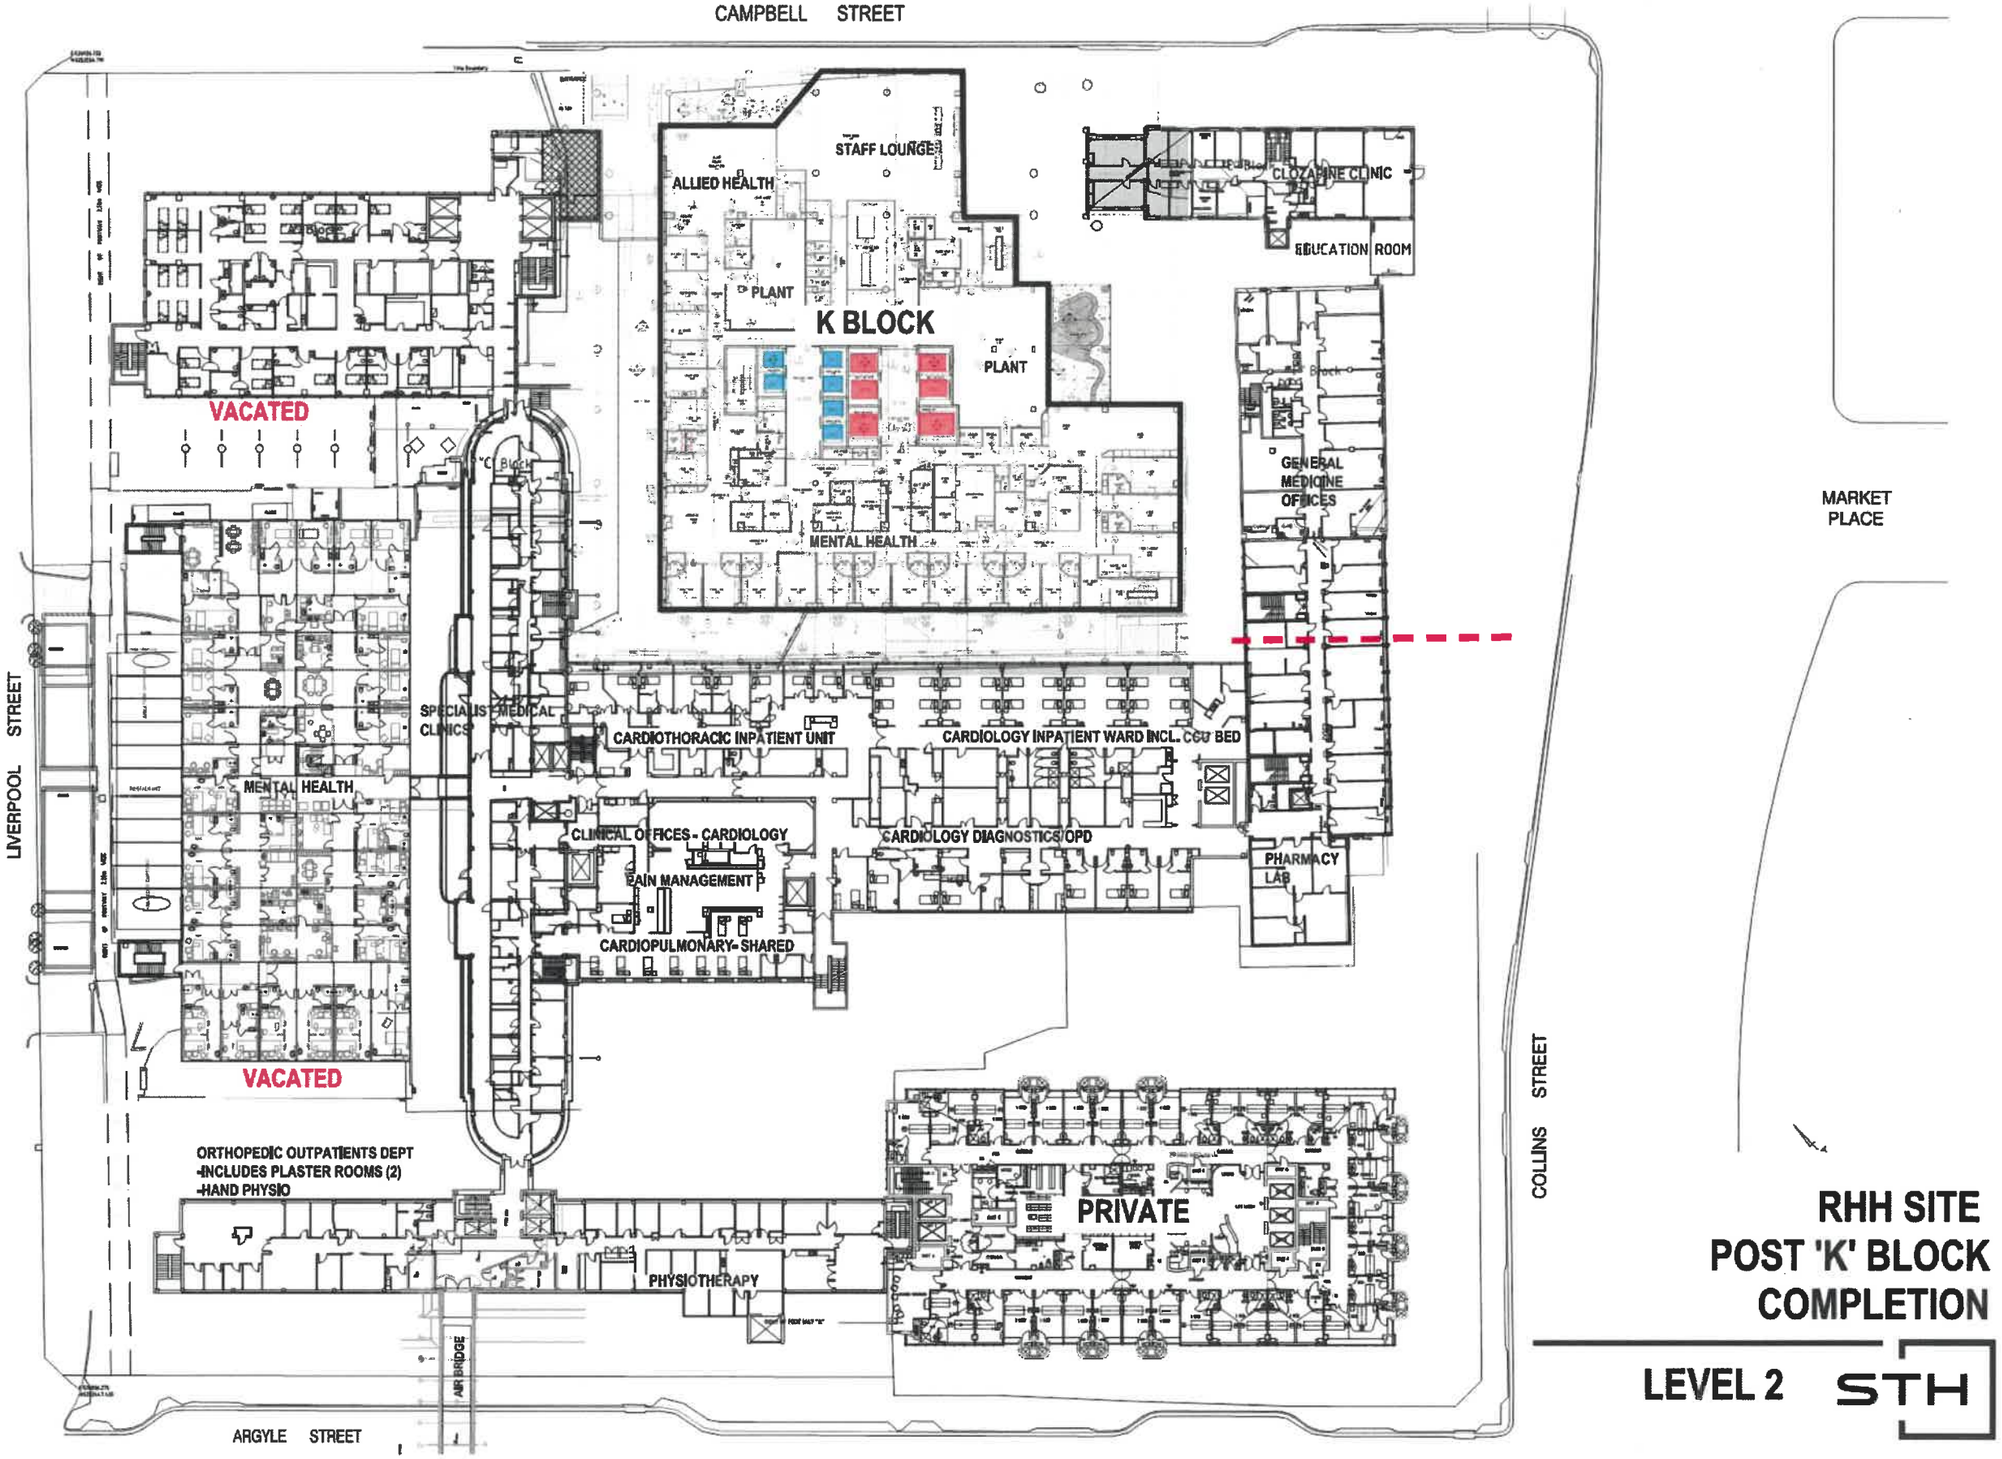

RHH SITE POST 'K' BLOCK COMPLETION

LEVEL 2 STH

CLIENT:	PROJECT NAME:	JOB NUMBER:	DATE:	REVISION:
THE TASMANIAN DEPARTMENT OF HEALTH	ROYAL HOBART HOSPITAL MASTER PLAN REVIEW 2019	10413	FEB 2019	A

Tasmanian Government

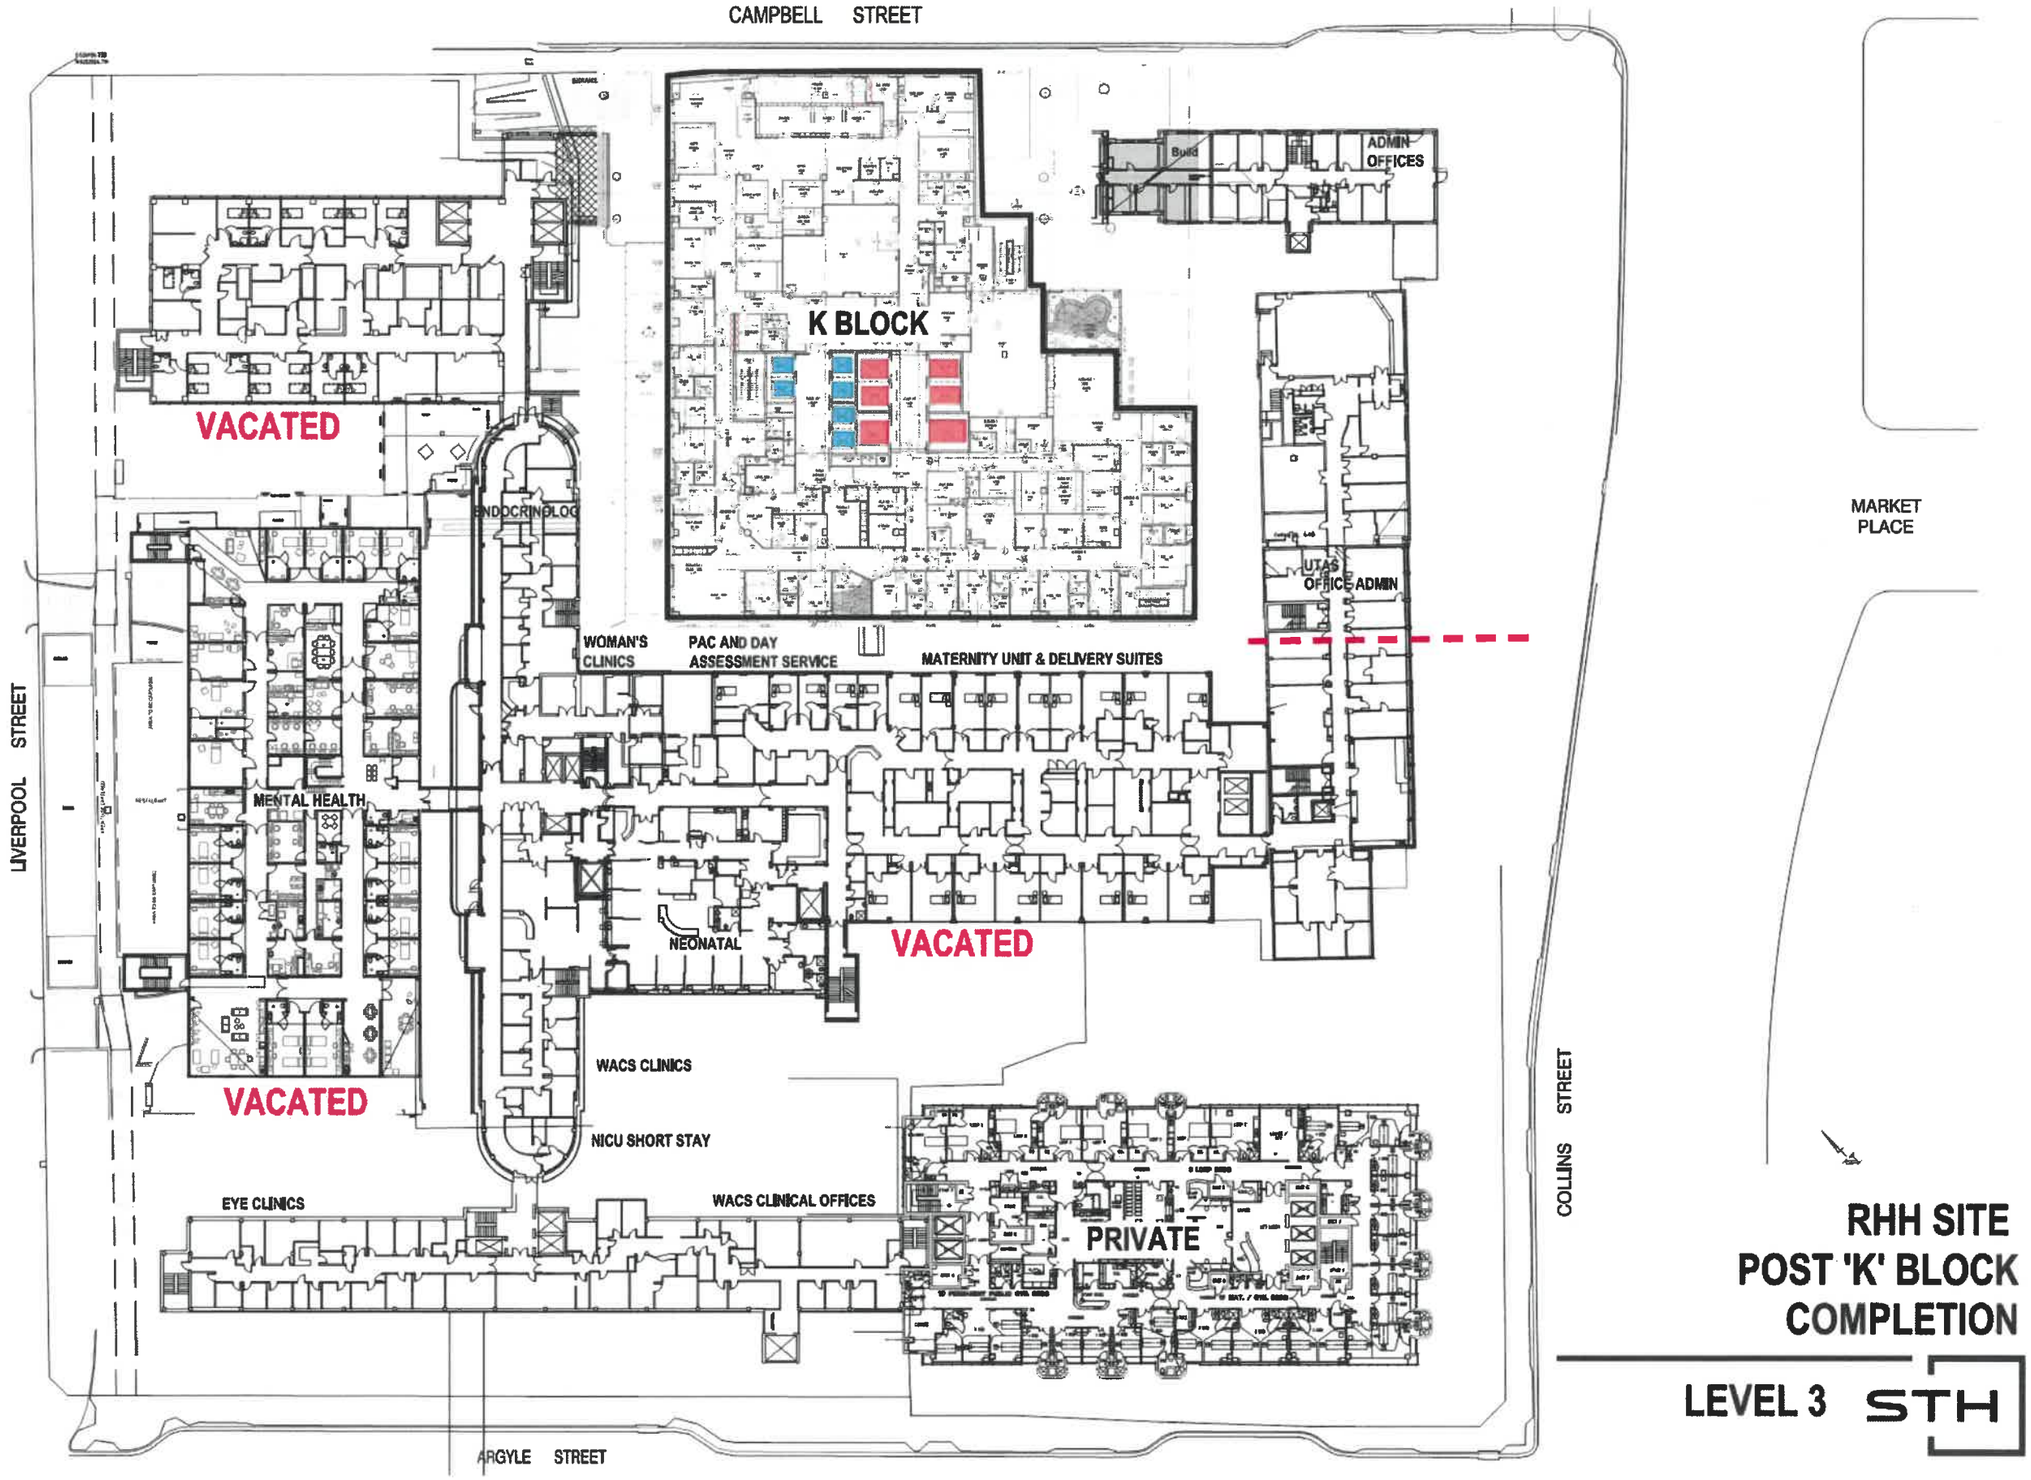

RHH SITE POST 'K' BLOCK COMPLETION

LEVEL 3

STH

Tasmanian Government

CLIENT:	PROJECT NAME:	JOB NUMBER:	DATE:	REVISION:
THE TASMANIAN DEPARTMENT OF HEALTH	ROYAL HOBART HOSPITAL MASTER PLAN REVIEW 2019	10413	FEB 2019	A

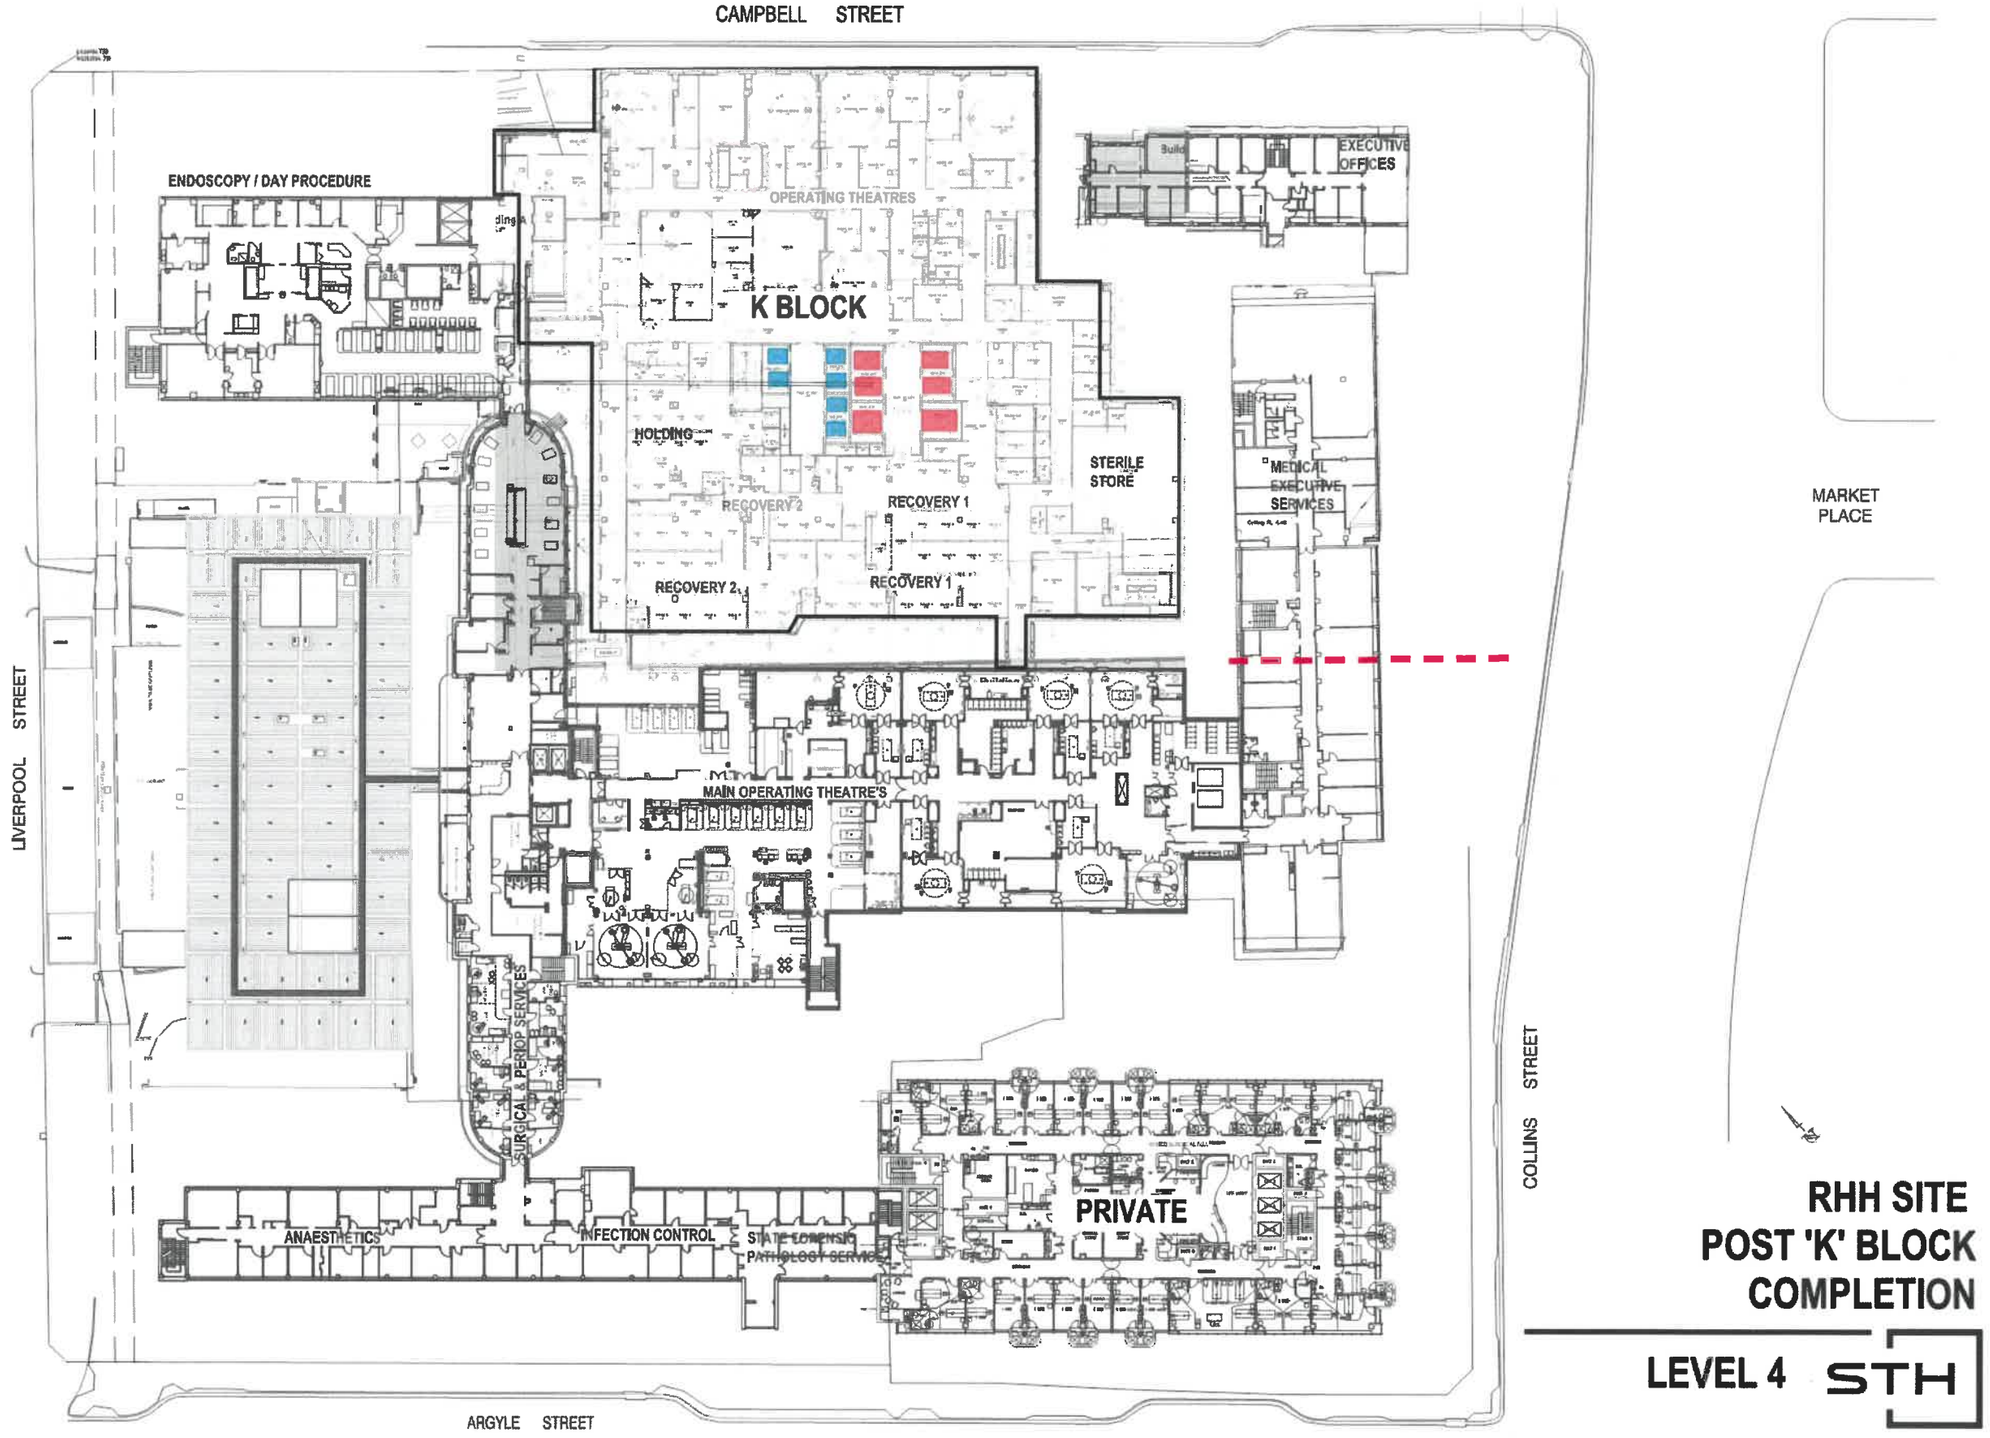

RHH SITE
POST 'K' BLOCK COMPLETION

LEVEL 4

STH

Tasmanian Government

CLIENT:	PROJECT NAME:	JOB NUMBER:	DATE:	REVISION:
THE TASMANIAN DEPARTMENT OF HEALTH	ROYAL HOBART HOSPITAL MASTER PLAN REVIEW 2019	10413	FEB 2019	A

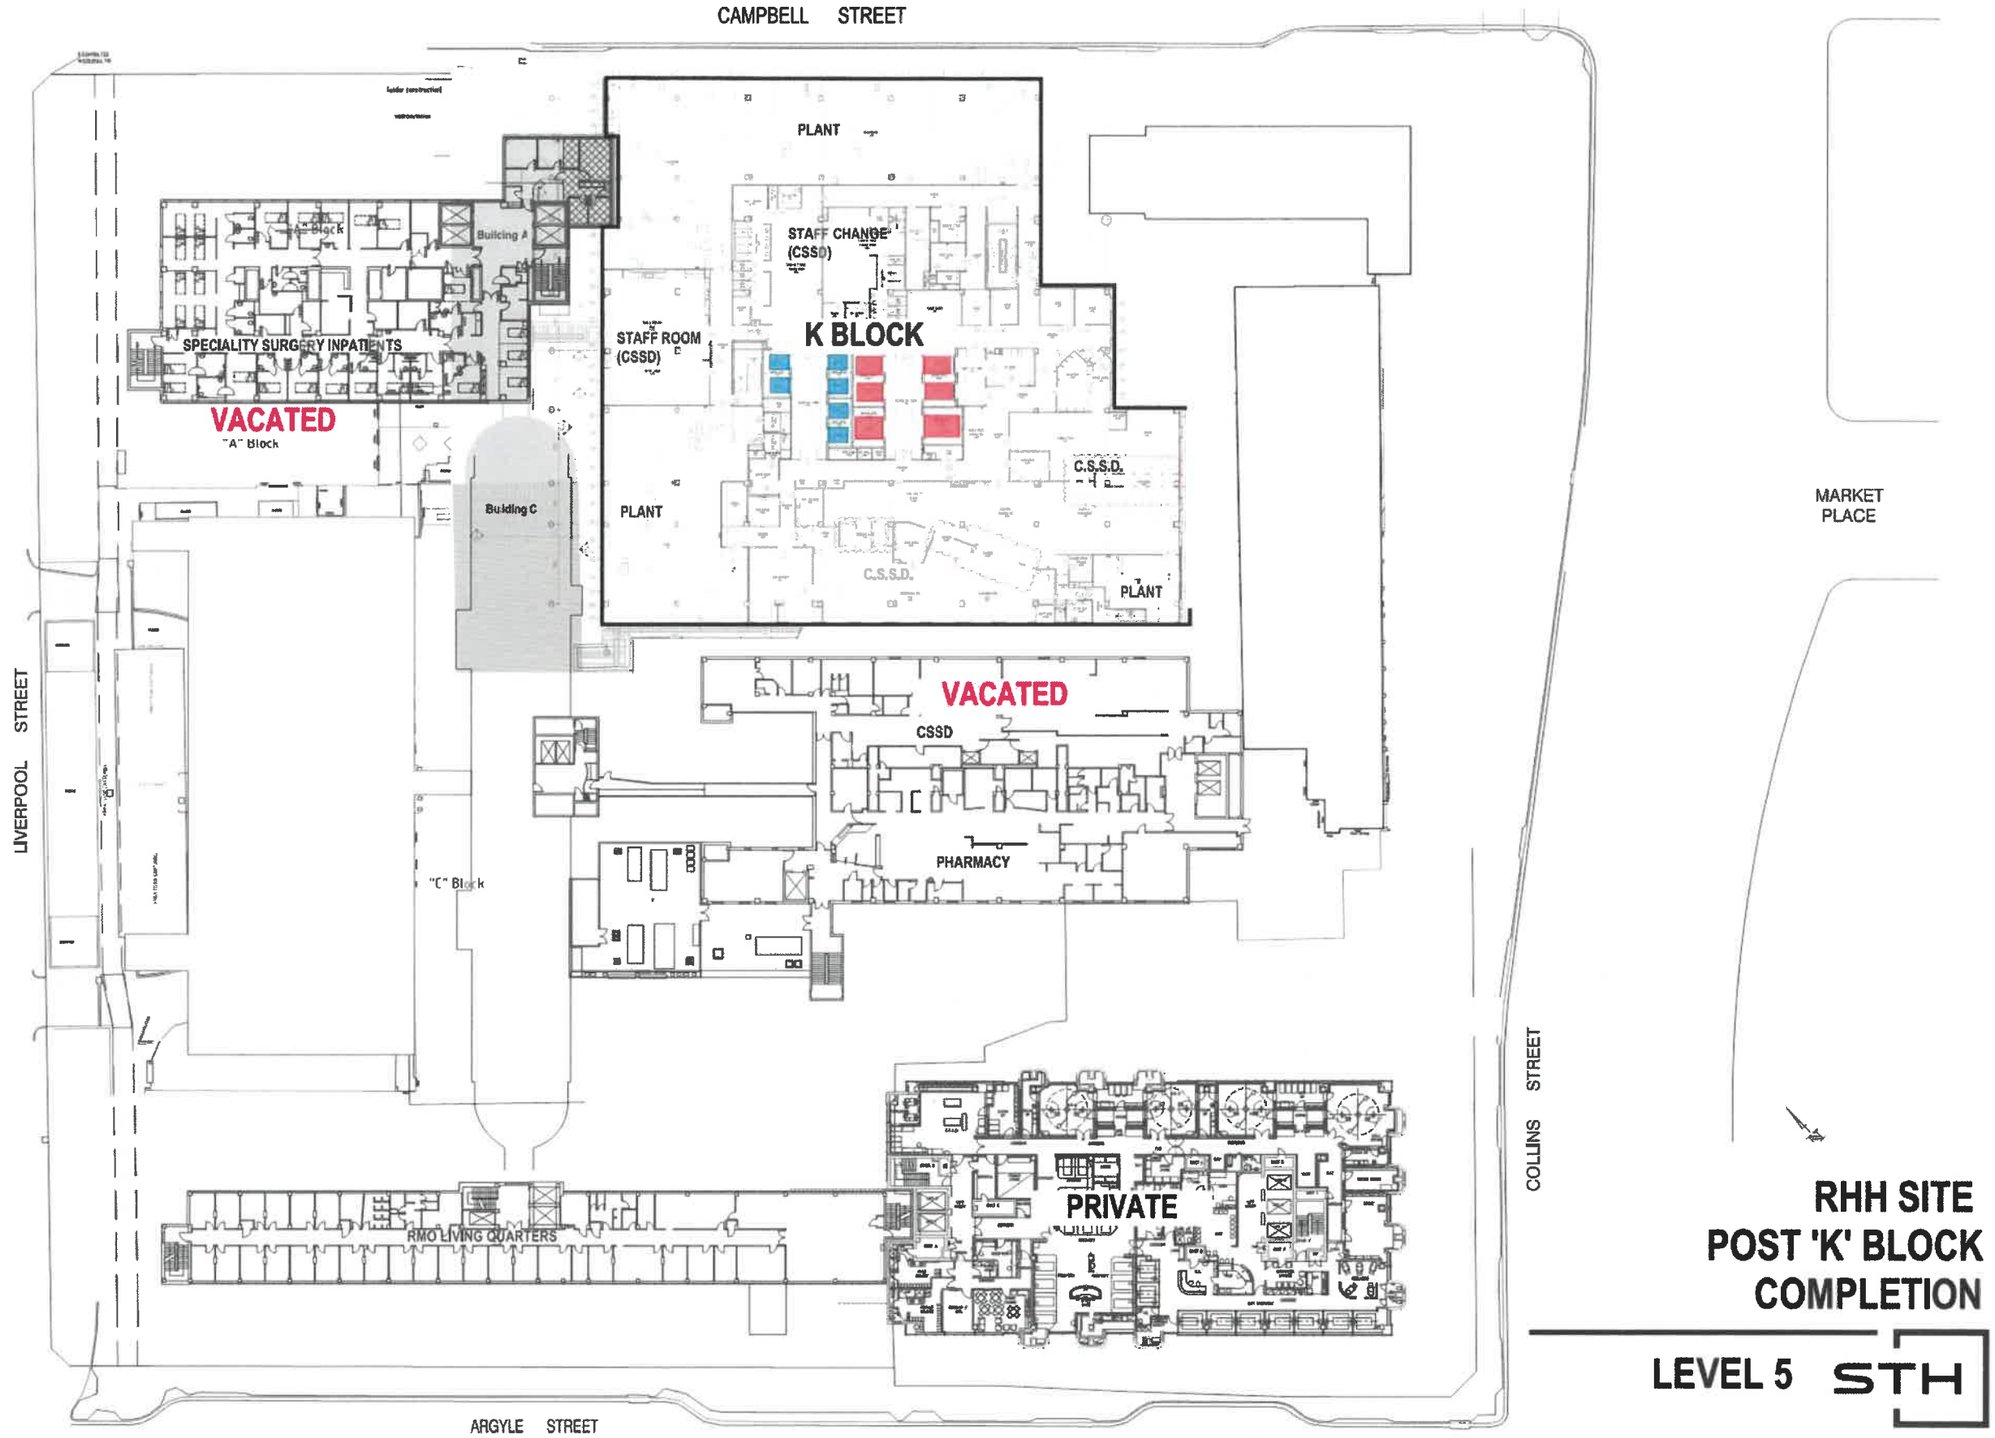

RHH SITE POST 'K' BLOCK COMPLETION

LEVEL 5

STH

Tasmanian Government

CLIENT:	PROJECT NAME:	JOB NUMBER:	DATE:	REVISION:
THE TASMANIAN DEPARTMENT OF HEALTH	ROYAL HOBART HOSPITAL MASTER PLAN REVIEW 2019	10413	FEB 2019	A

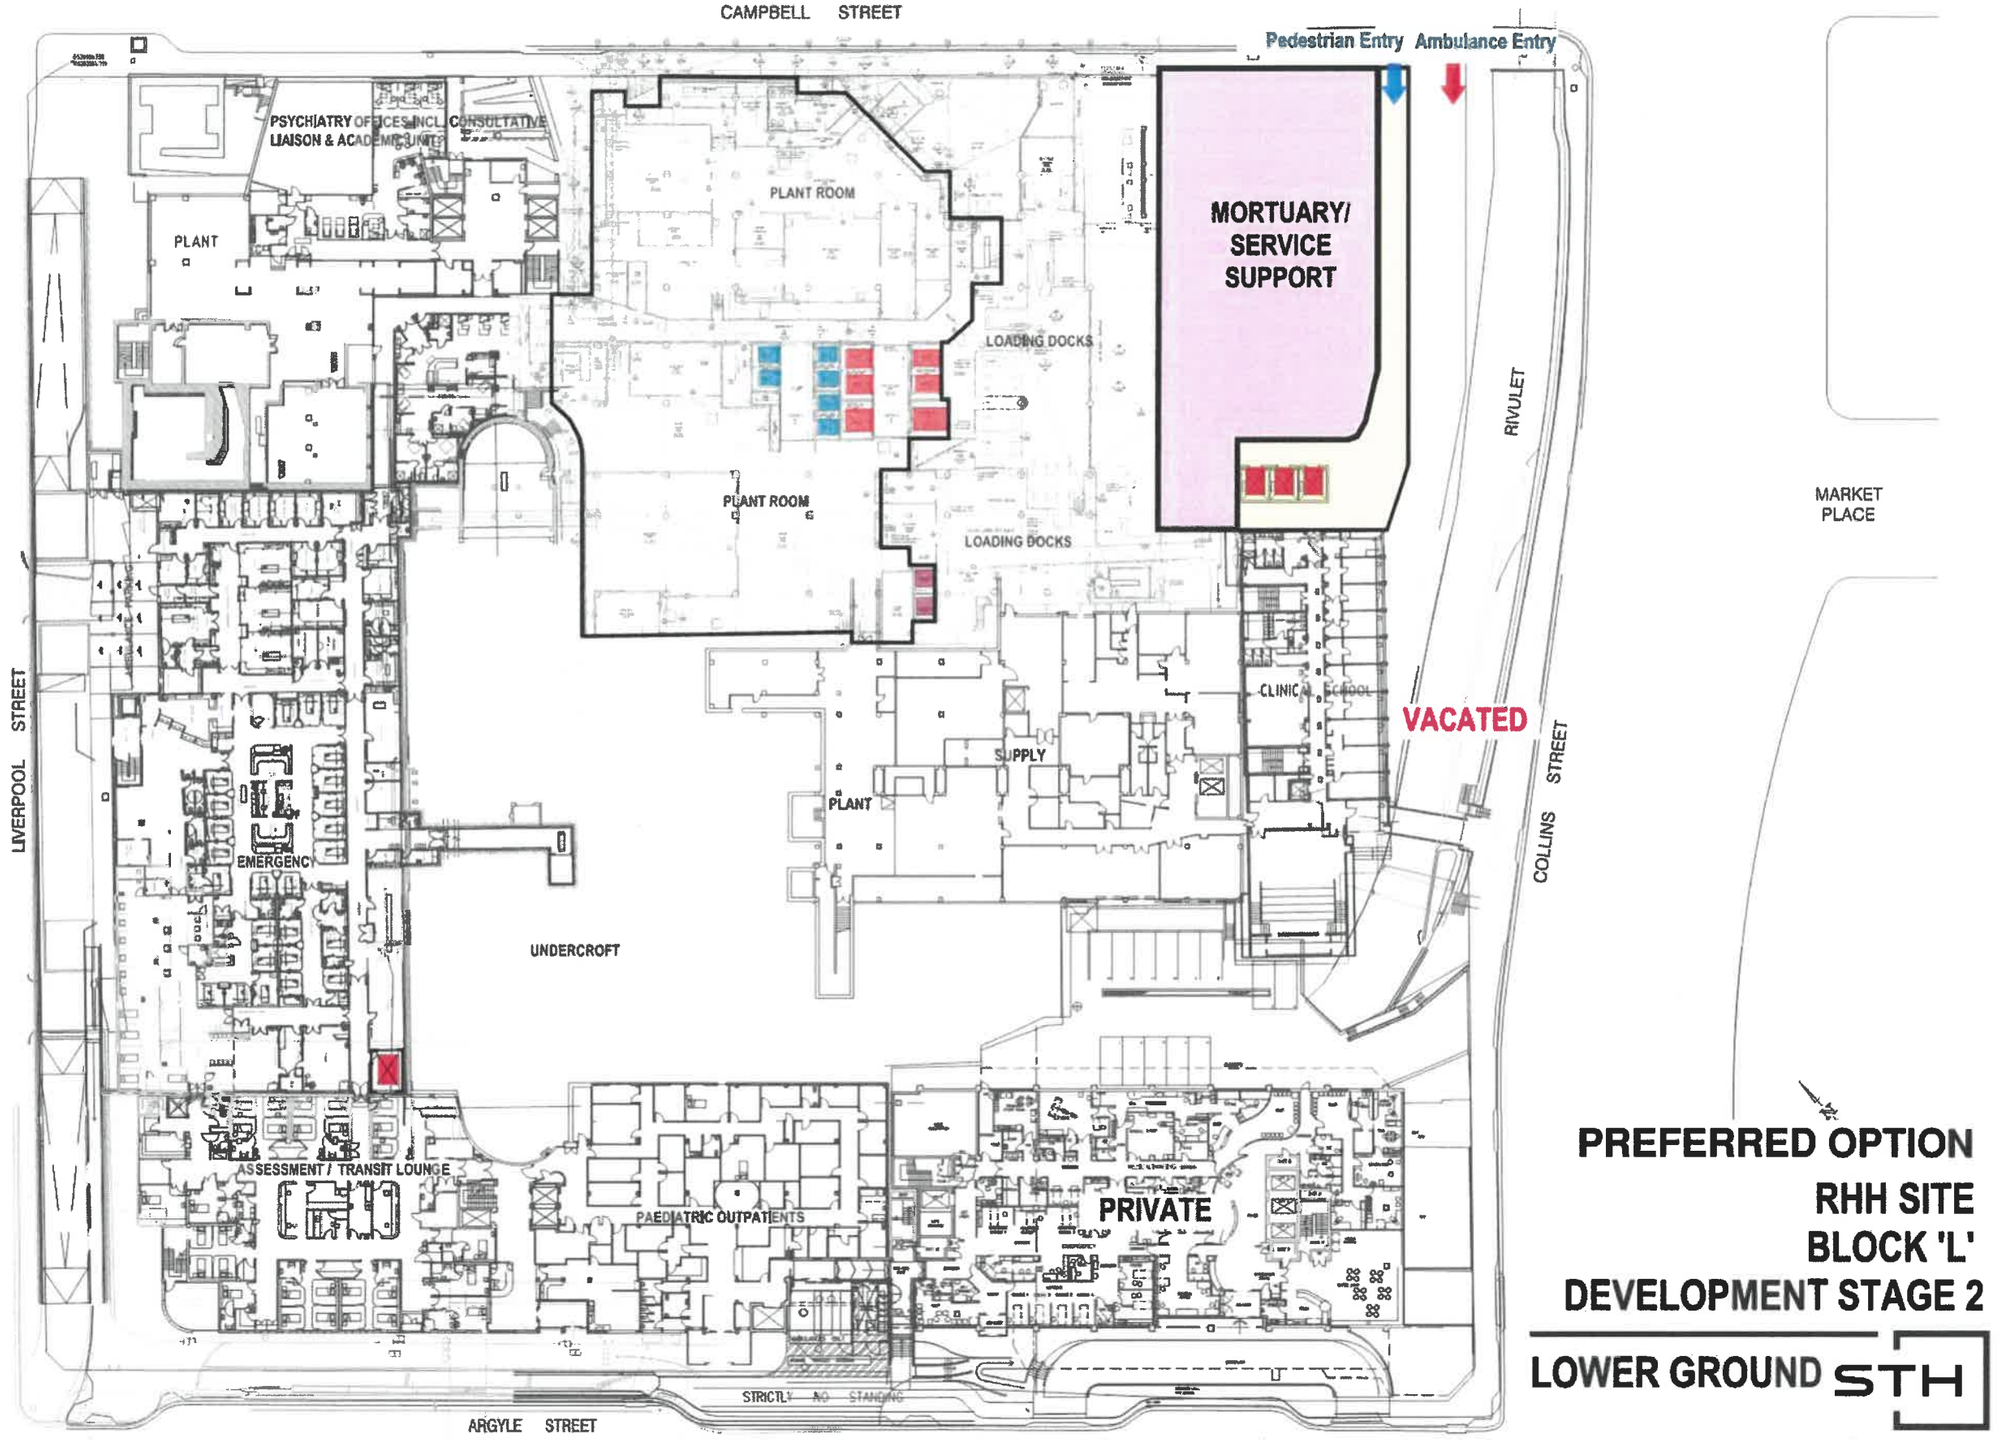

PREFERRED OPTION
RHH SITE
BLOCK 'L'
DEVELOPMENT STAGE 2
LOWER GROUND STH

Tasmanian Government

CLIENT:	PROJECT NAME:	JOB NUMBER:	DATE:	REVISION:
THE TASMANIAN DEPARTMENT OF HEALTH	ROYAL HOBART HOSPITAL MASTER PLAN REVIEW 2019	10413	FEB 2019	A

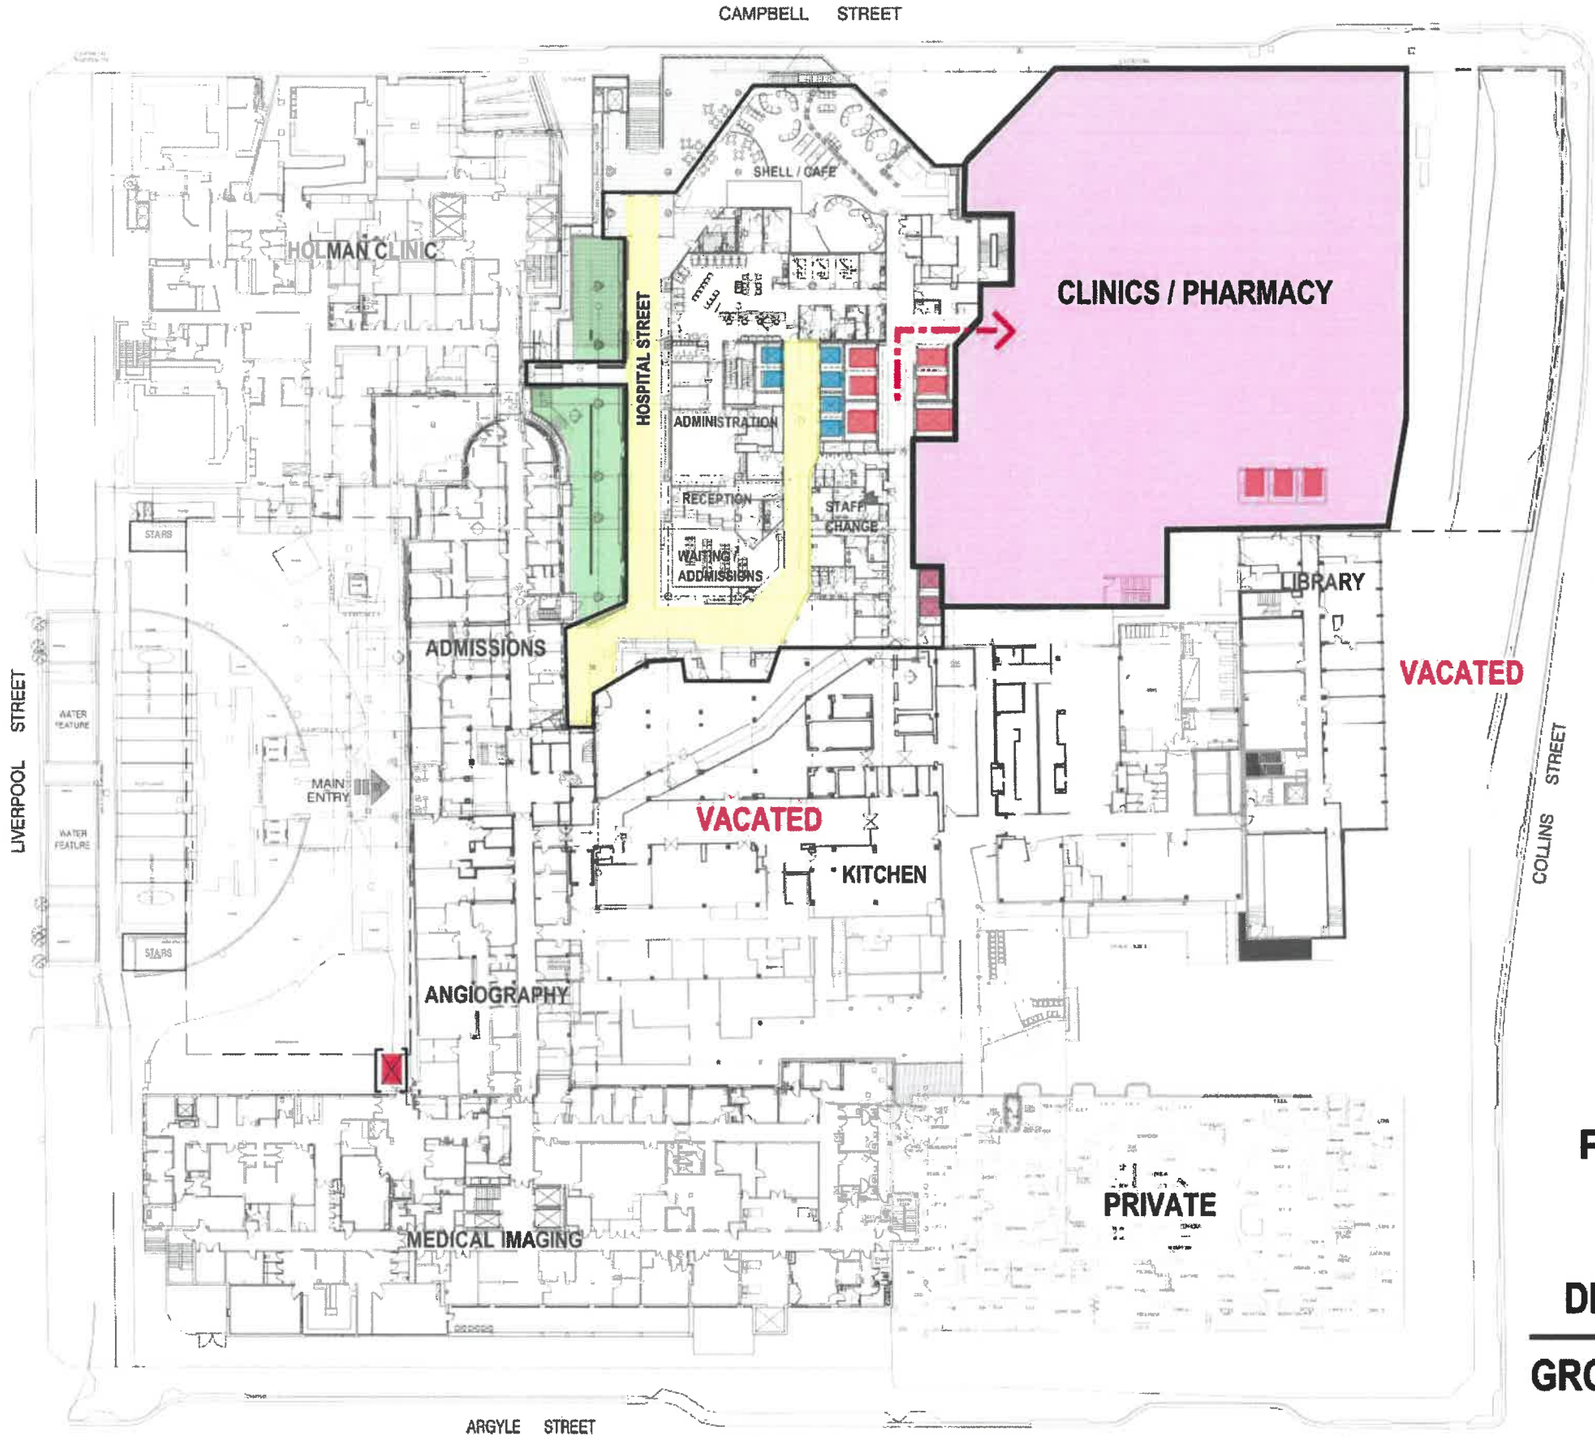

PREFERRED OPTION

RHH SITE
BLOCK 'L'
DEVELOPMENT STAGE 2

GROUND FLOOR STH

Tasmanian Government

CLIENT:	PROJECT NAME:	JOB NUMBER:	DATE:	REVISION:
THE TASMANIAN DEPARTMENT OF HEALTH	ROYAL HOBART HOSPITAL MASTER PLAN REVIEW 2019	10413	FEB 2019	A

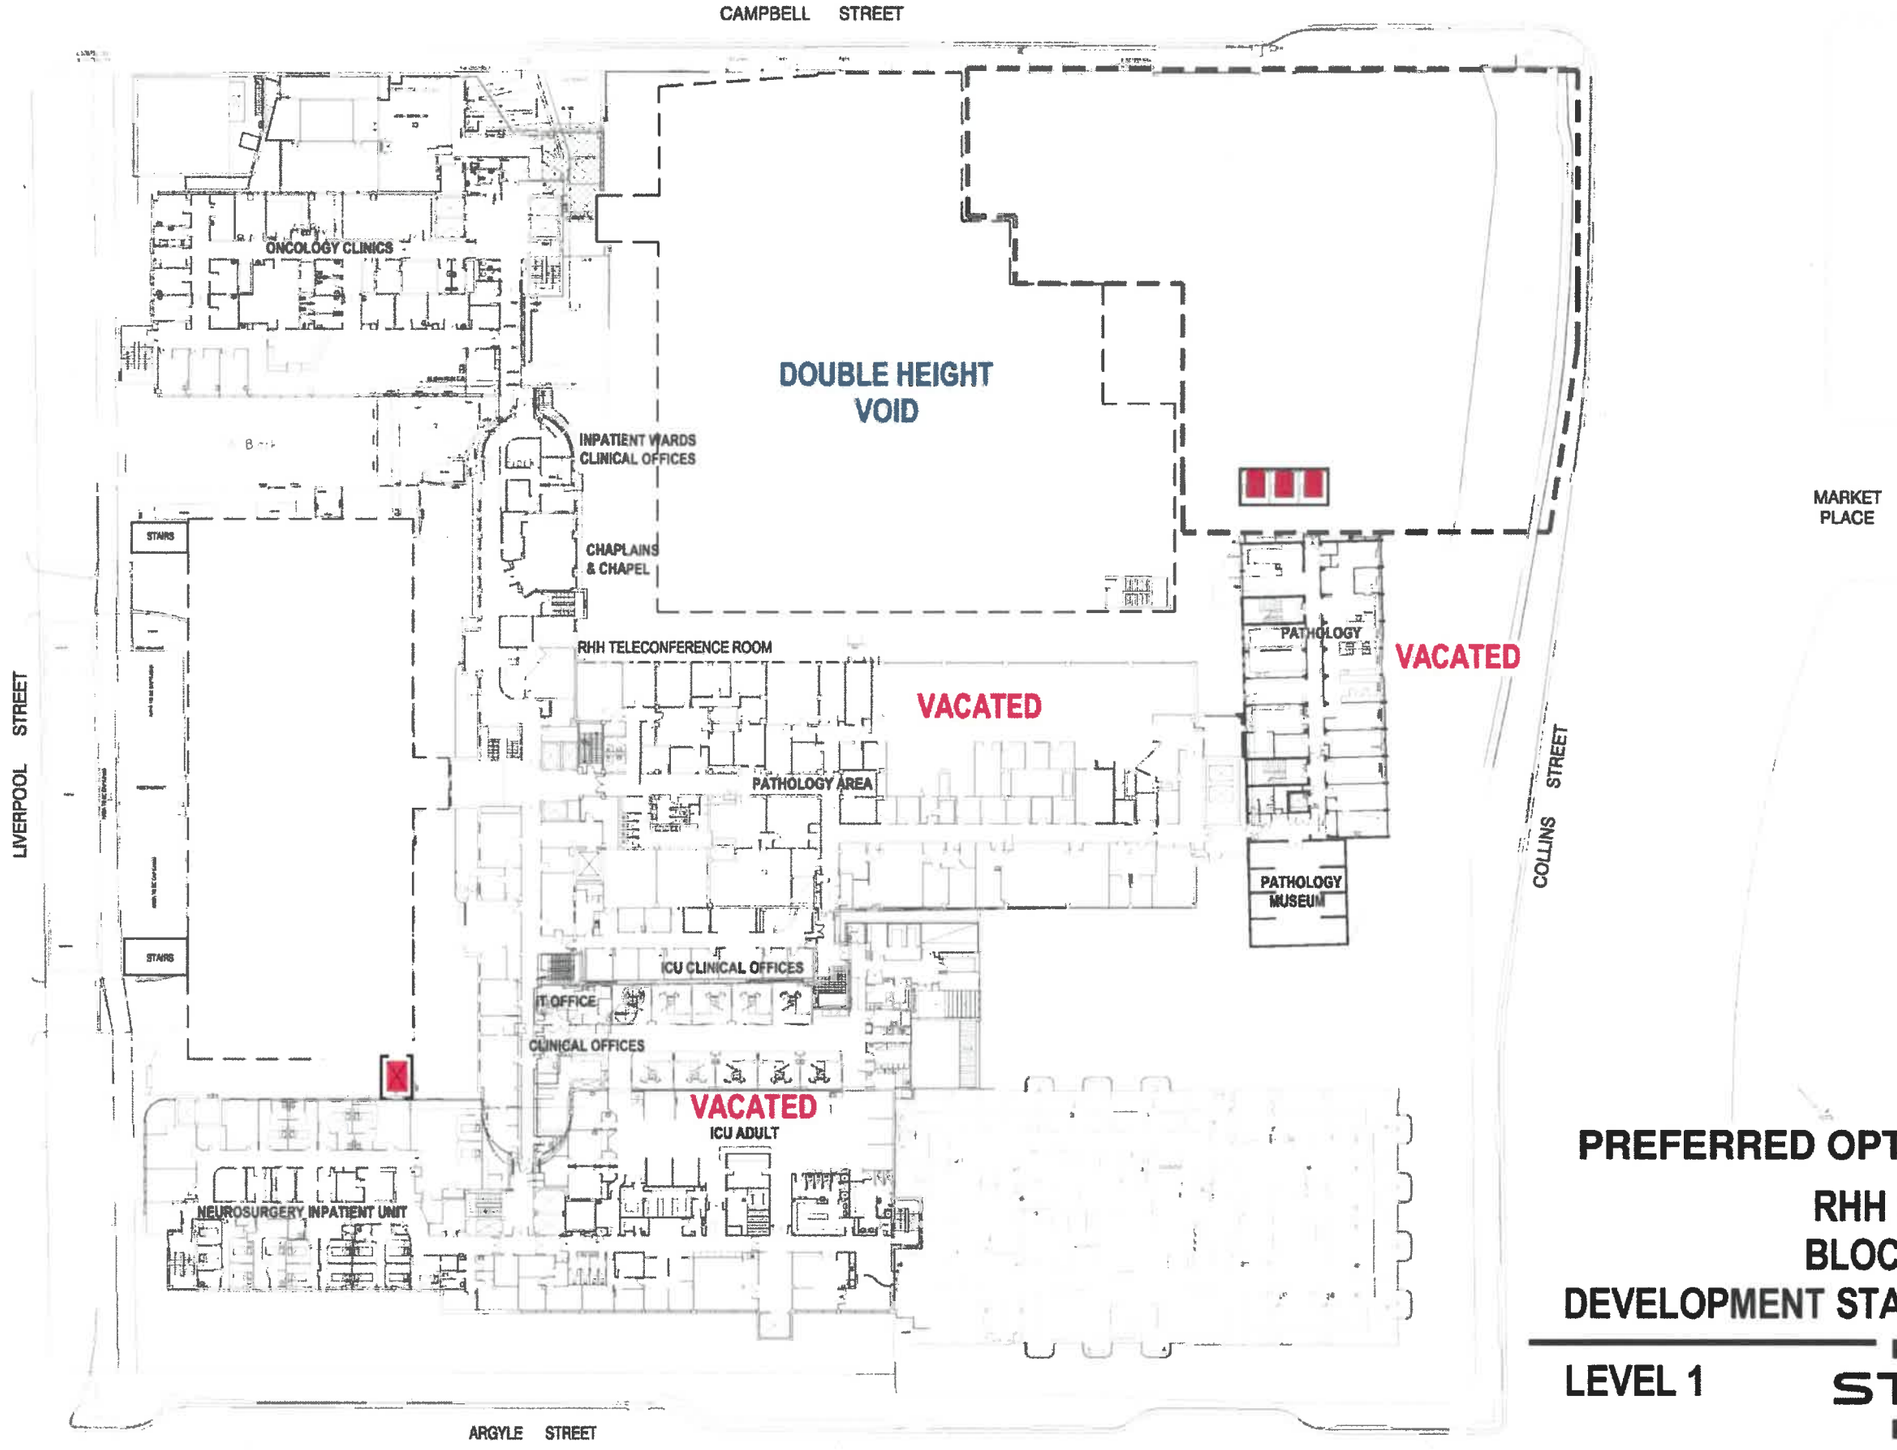

PREFERRED OPTION

RHH SITE
BLOCK 'L'
DEVELOPMENT STAGE 2

LEVEL 1

STH

Tasmanian Government

CLIENT:	PROJECT NAME:	JOB NUMBER:	DATE:	REVISION:
THE TASMANIAN DEPARTMENT OF HEALTH	ROYAL HOBART HOSPITAL MASTER PLAN REVIEW 2019	10413	FEB 2019	A

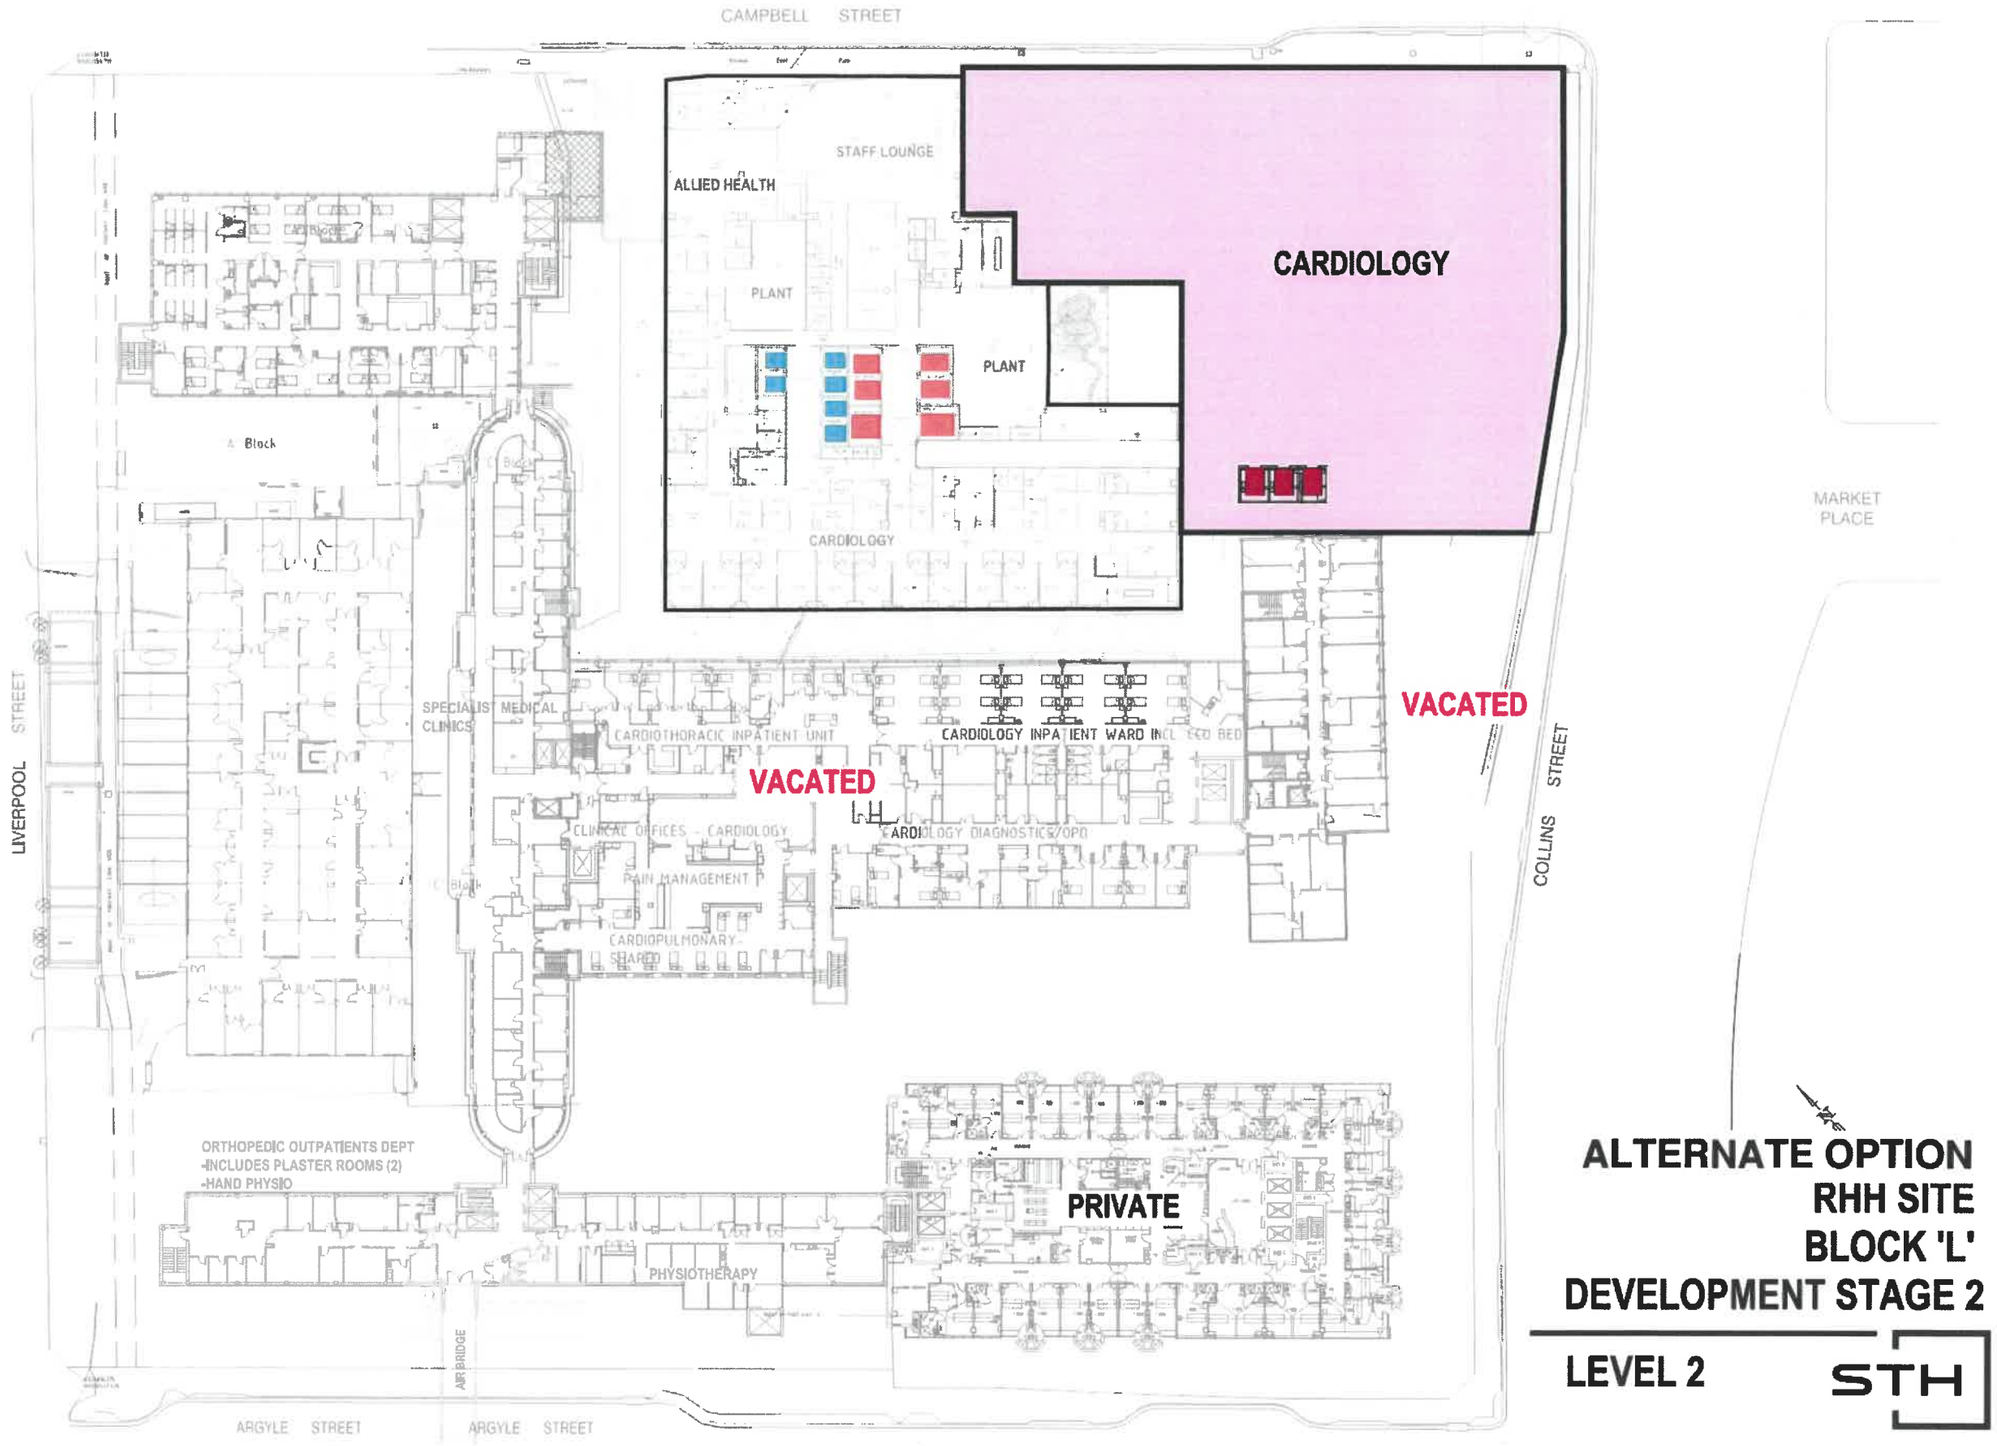

ALTERNATE OPTION
RHH SITE
BLOCK 'L'
DEVELOPMENT STAGE 2

LEVEL 2

STH

Tasmanian Government

CLIENT:	PROJECT NAME:	JOB NUMBER:	DATE:	REVISION:
THE TASMANIAN DEPARTMENT OF HEALTH	ROYAL HOBART HOSPITAL MASTER PLAN REVIEW 2019	10413	FEB 2019	A

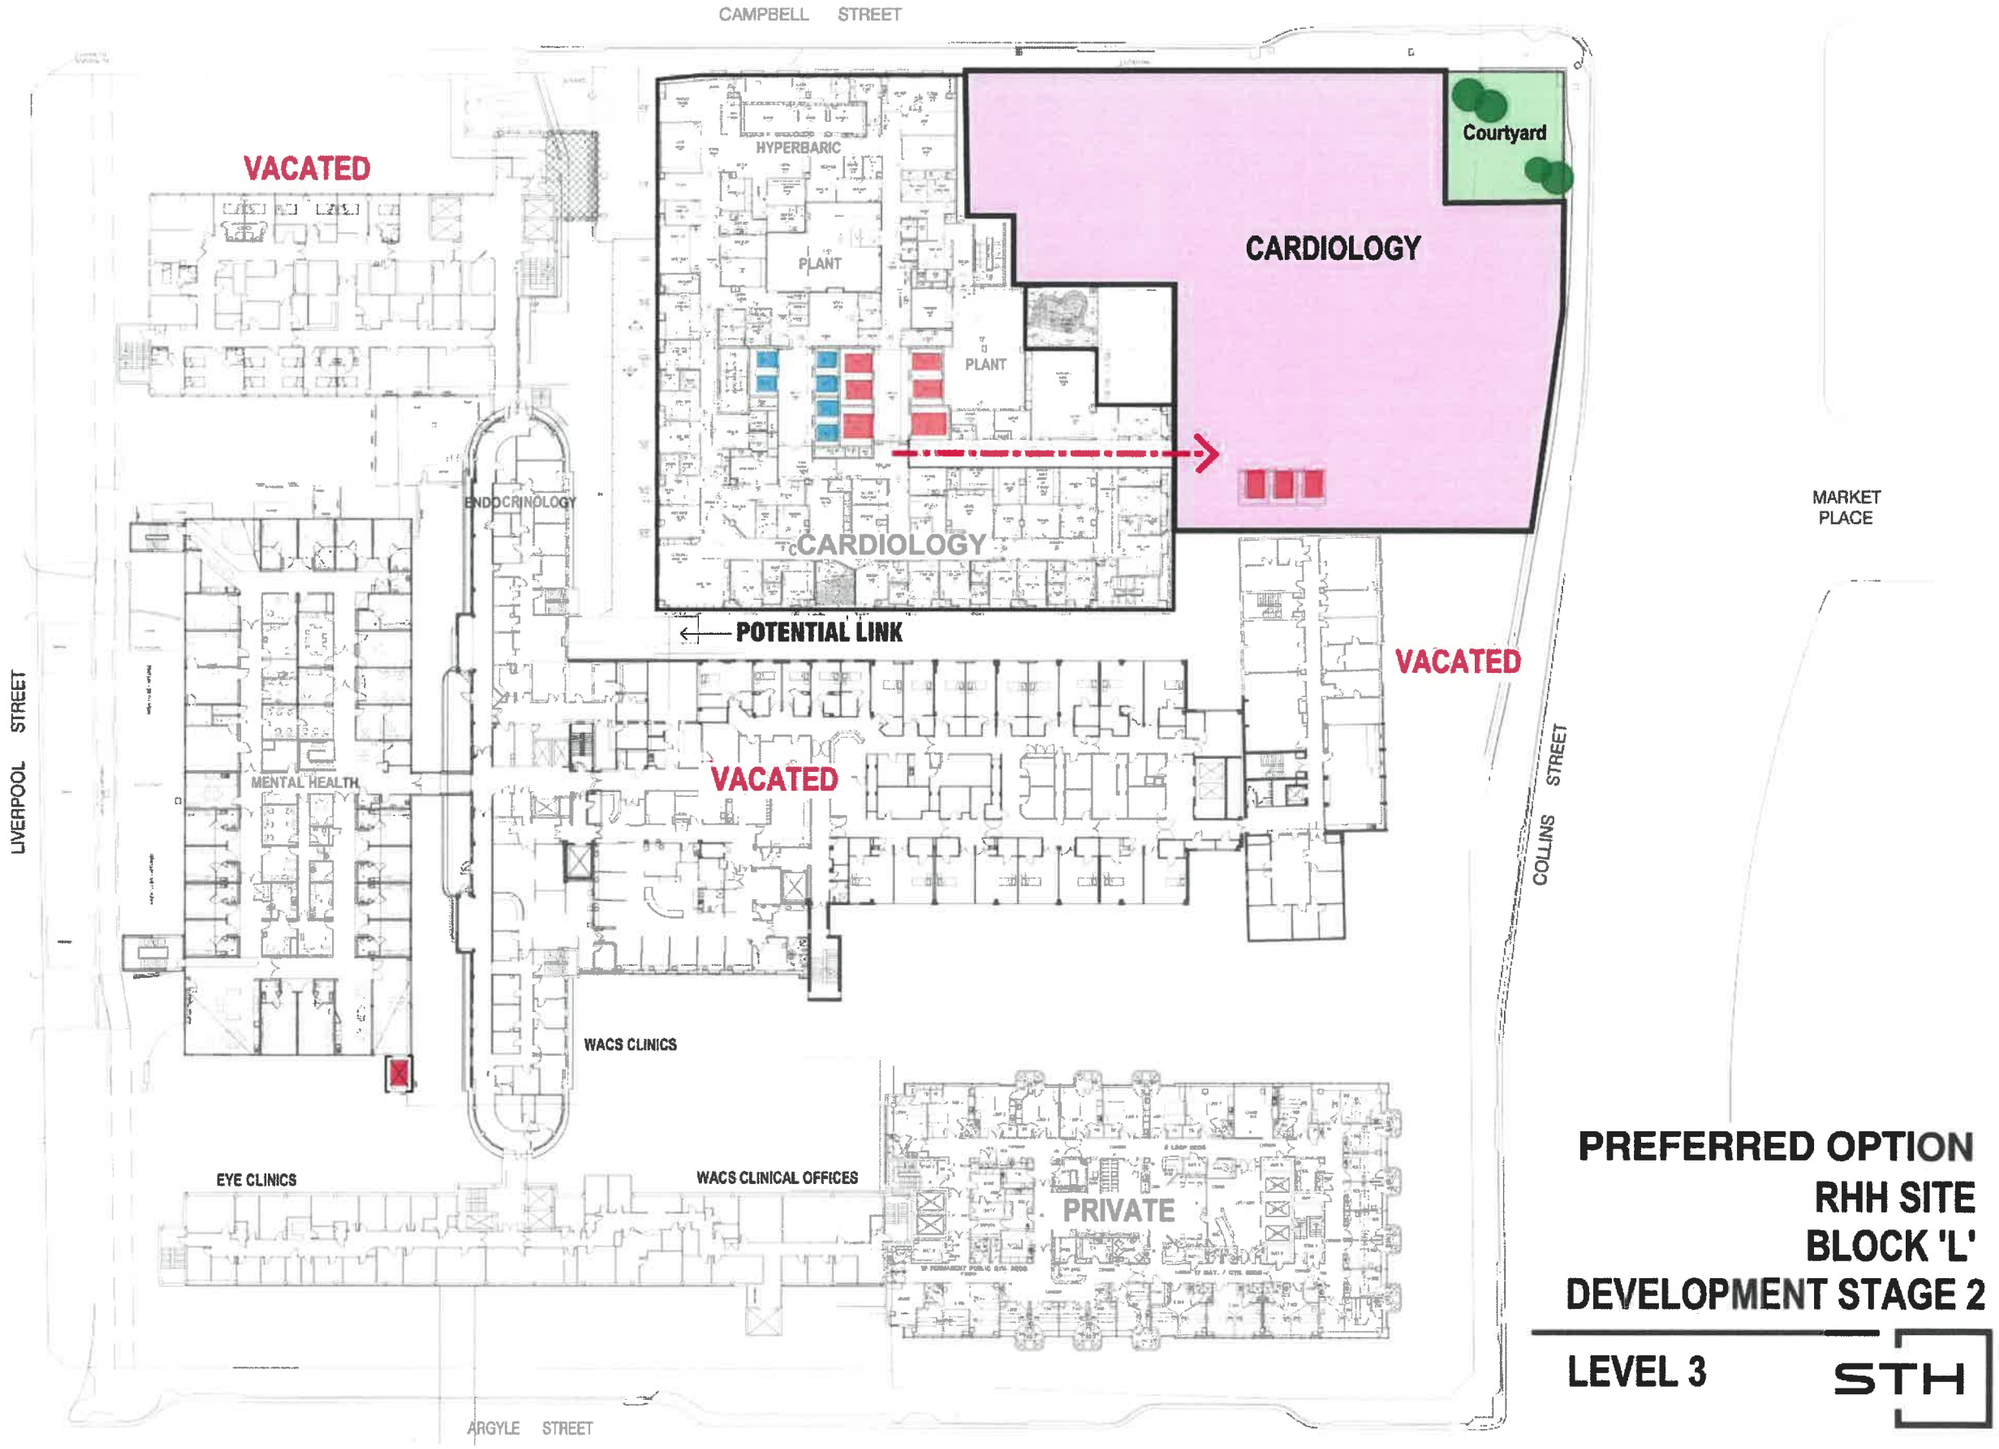

PREFERRED OPTION
RHH SITE
BLOCK 'L'
DEVELOPMENT STAGE 2

LEVEL 3

STH

Tasmanian Government

CLIENT:	PROJECT NAME:	JOB NUMBER:	DATE:	REVISION:
THE TASMANIAN DEPARTMENT OF HEALTH	ROYAL HOBART HOSPITAL MASTER PLAN REVIEW 2019	10413	FEB 2019	A

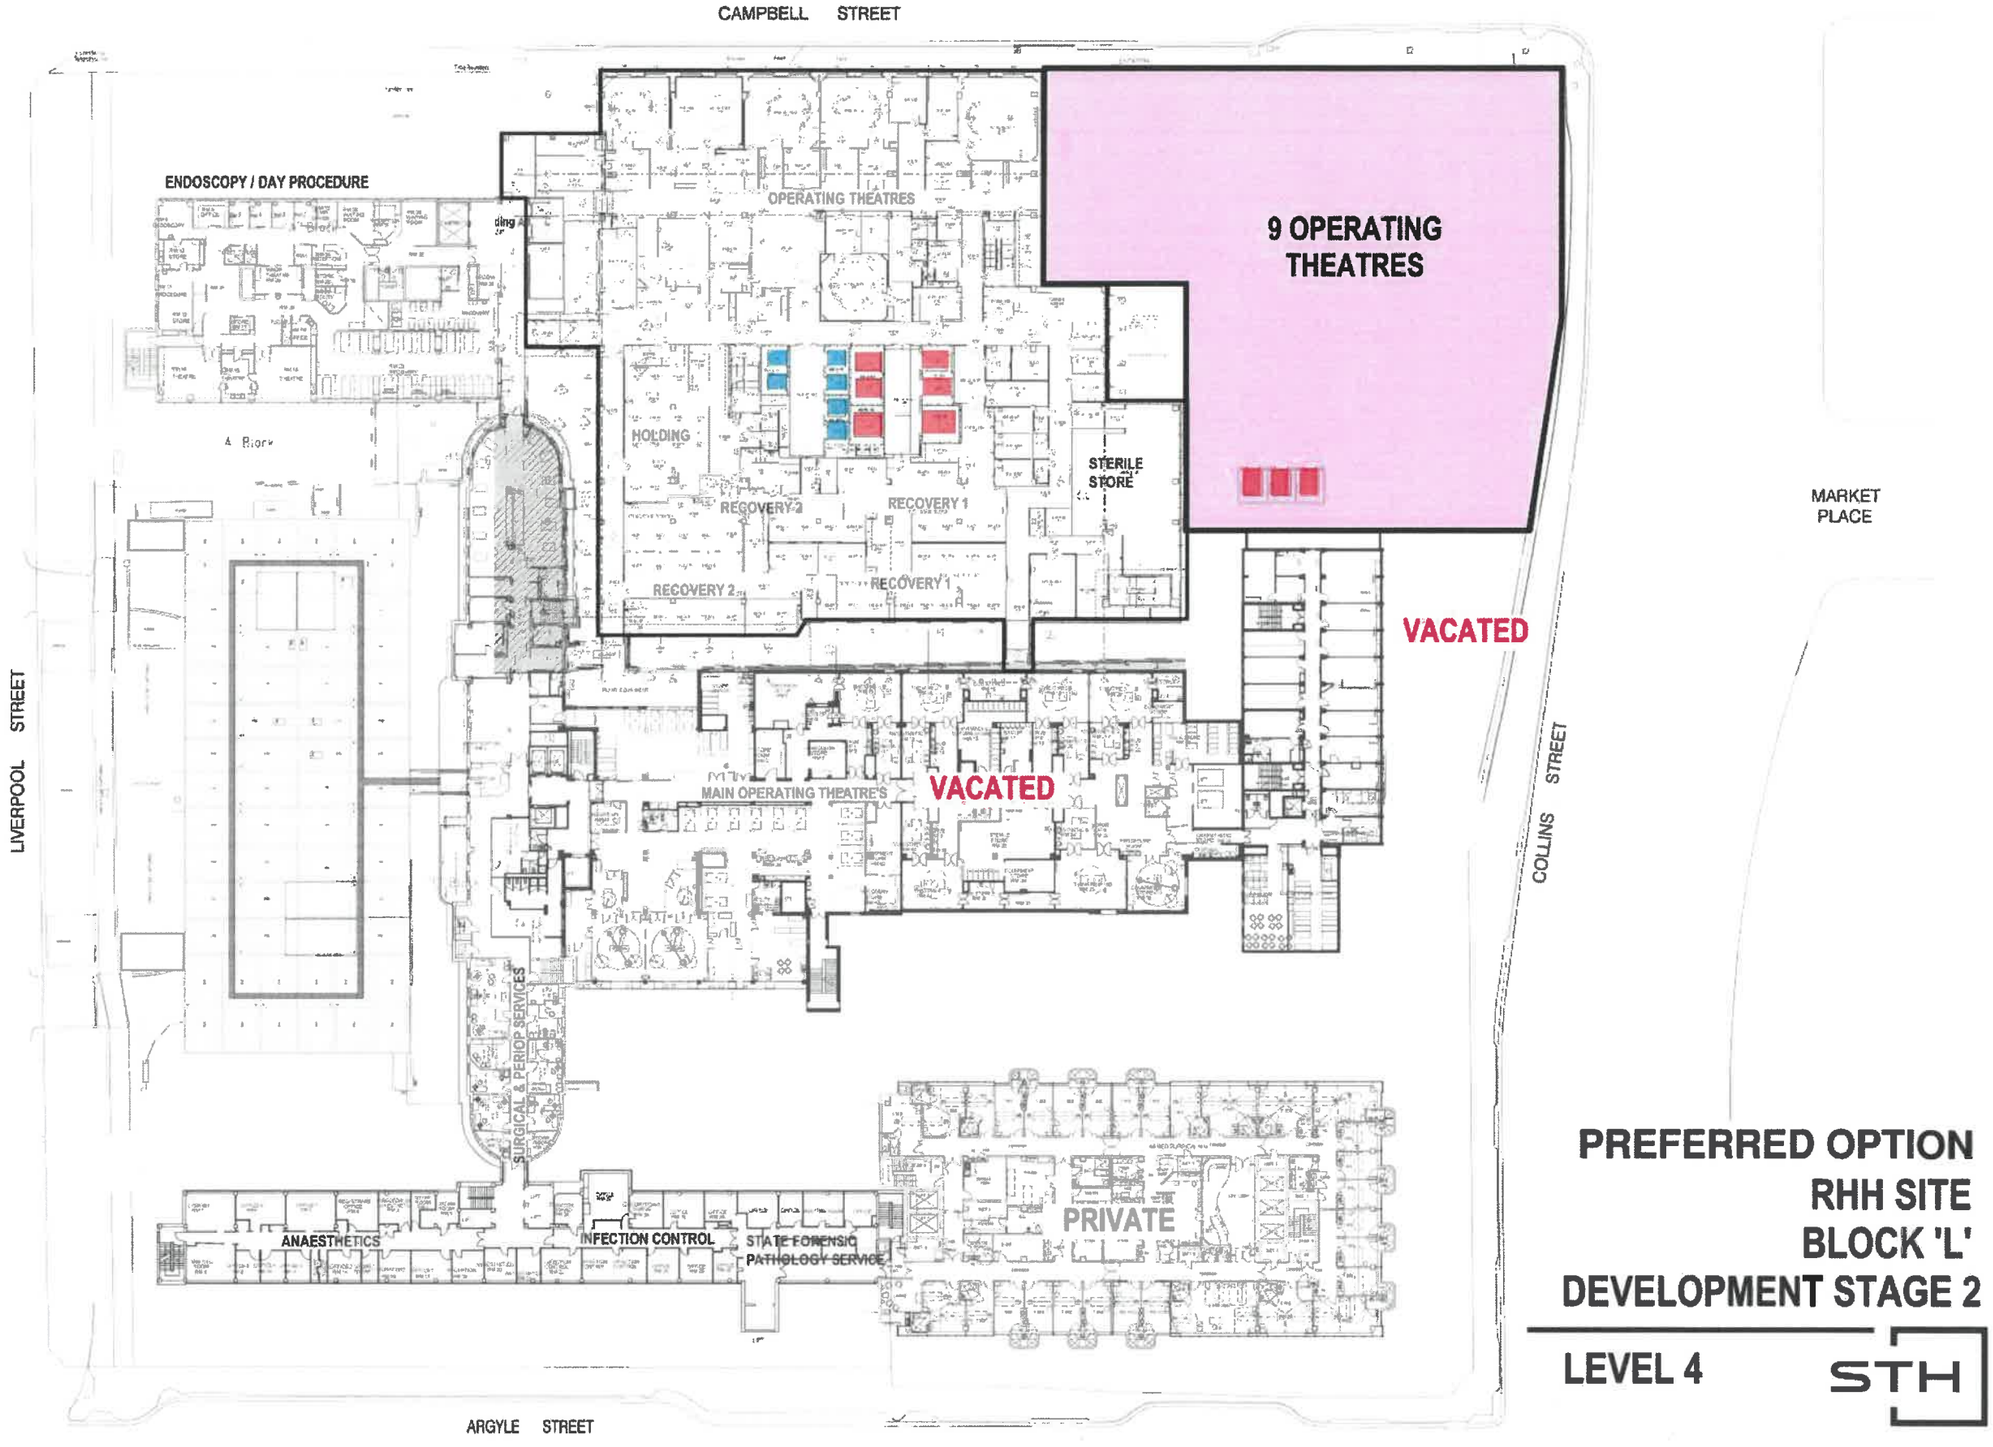

PREFERRED OPTION
RHH SITE
BLOCK 'L'
DEVELOPMENT STAGE 2

LEVEL 4

STH

Tasmanian Government

CLIENT:	PROJECT NAME:	JOB NUMBER:	DATE:	REVISION:
THE TASMANIAN DEPARTMENT OF HEALTH	ROYAL HOBART HOSPITAL MASTER PLAN REVIEW 2019	10413	FEB 2019	A

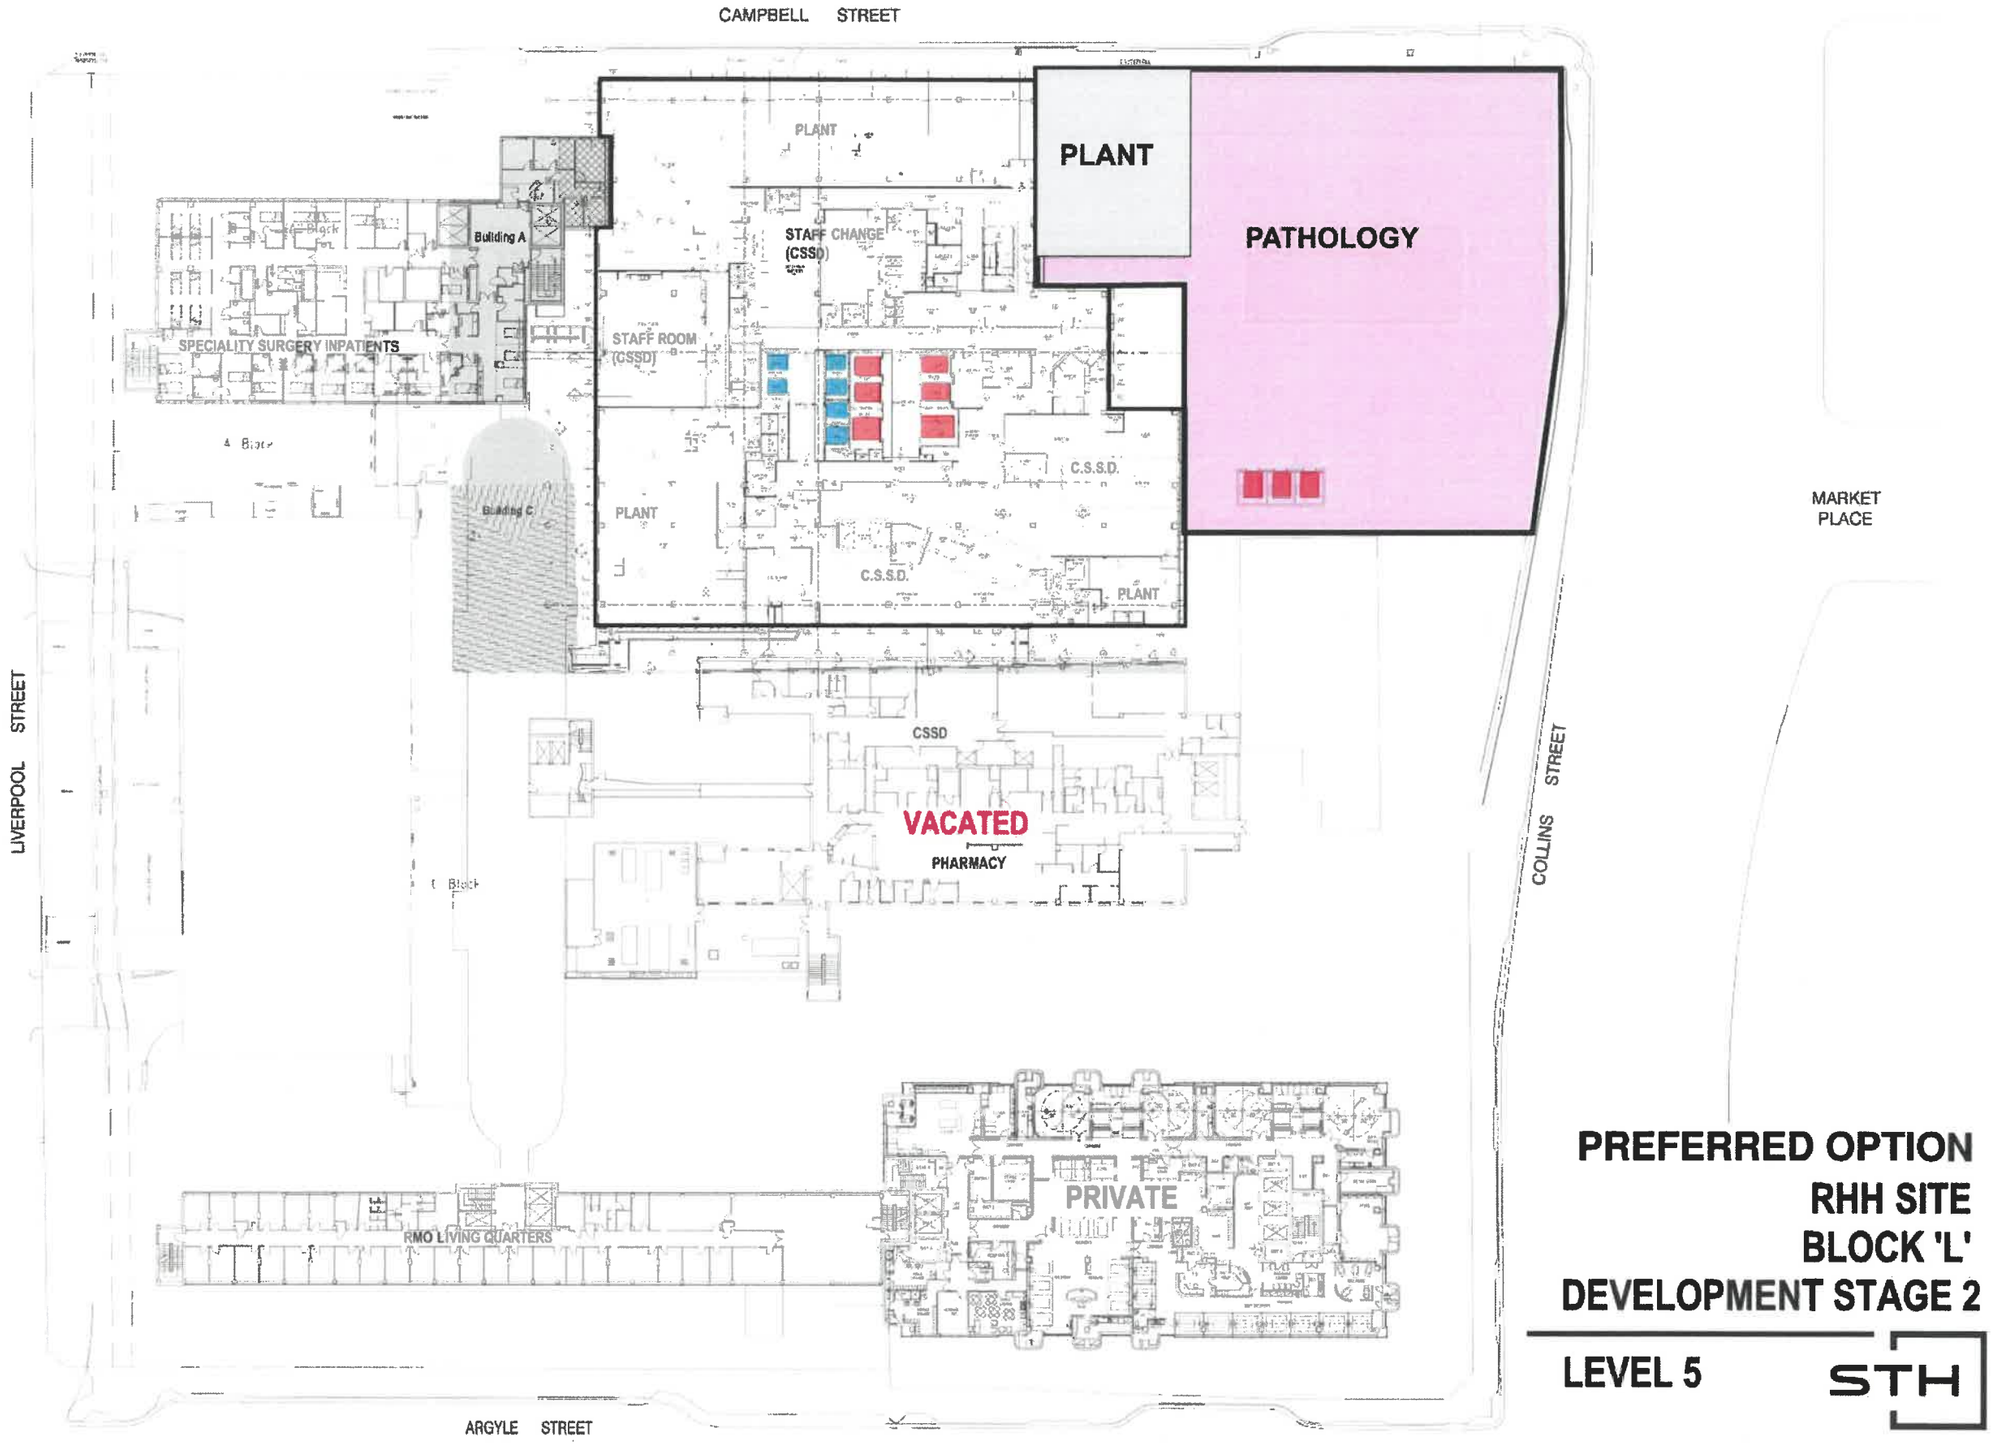

PREFERRED OPTION
RHH SITE
BLOCK 'L'
DEVELOPMENT STAGE 2

LEVEL 5

STH

Tasmanian Government

CLIENT: THE TASMANIAN DEPARTMENT OF HEALTH

PROJECT NAME: ROYAL HOBART HOSPITAL MASTER PLAN REVIEW 2019

JOB NUMBER: 10413

DATE: FEB 2019

REVISION: A

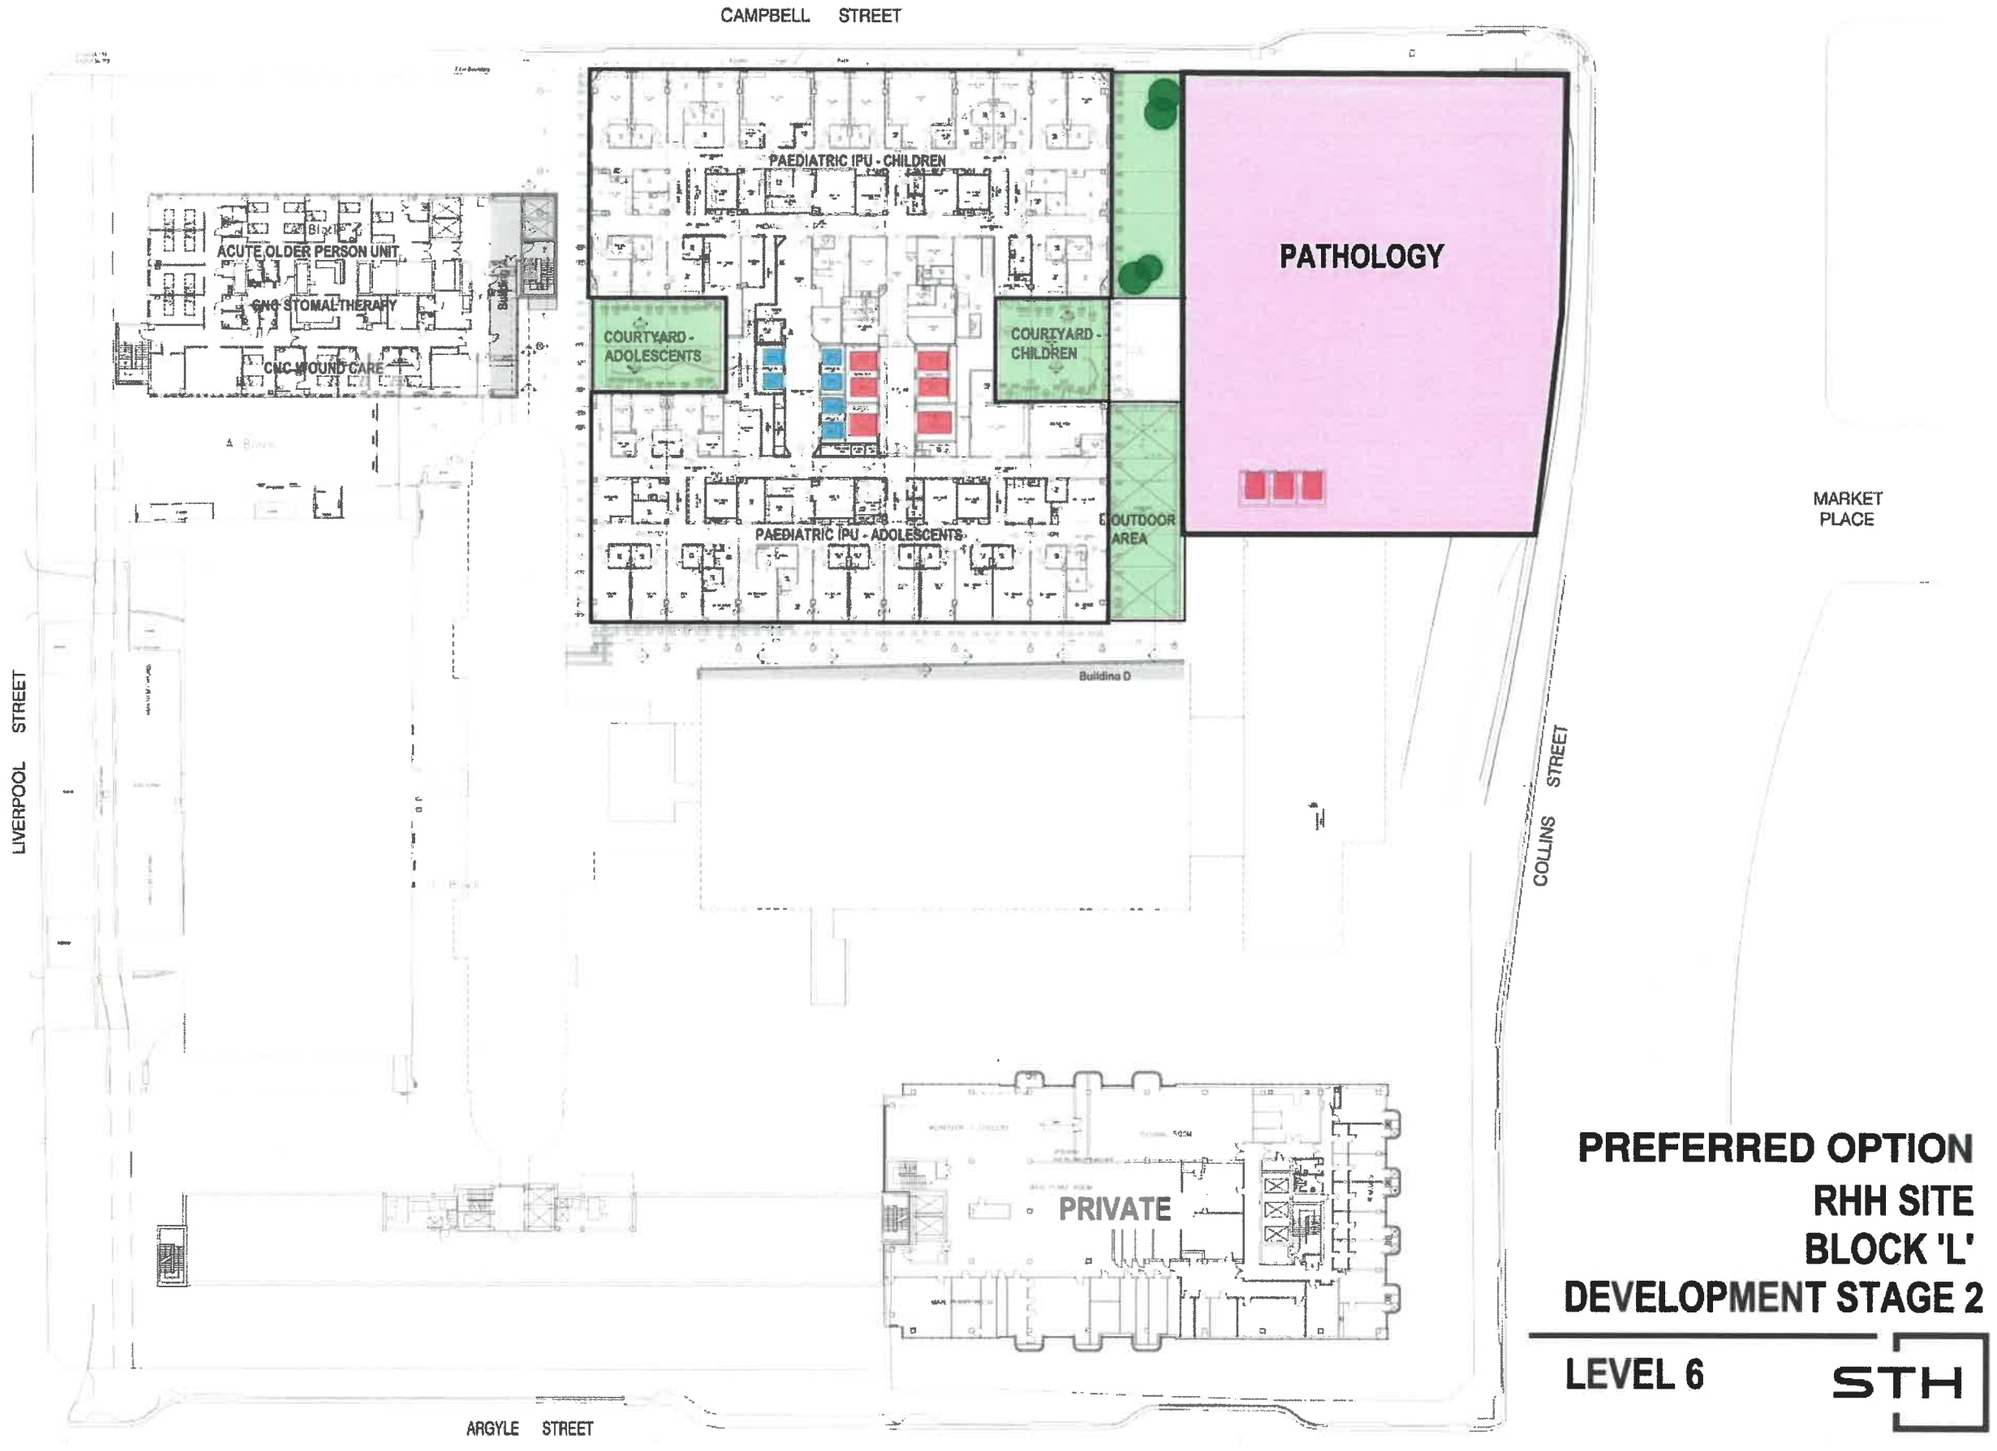

PREFERRED OPTION
RHH SITE
BLOCK 'L'
DEVELOPMENT STAGE 2

LEVEL 6

STH

Tasmanian Government

CLIENT: THE TASMANIAN DEPARTMENT OF HEALTH

PROJECT NAME: ROYAL HOBART HOSPITAL MASTER PLAN REVIEW 2019

JOB NUMBER: 10413

DATE: FEB 2019

REVISION: A

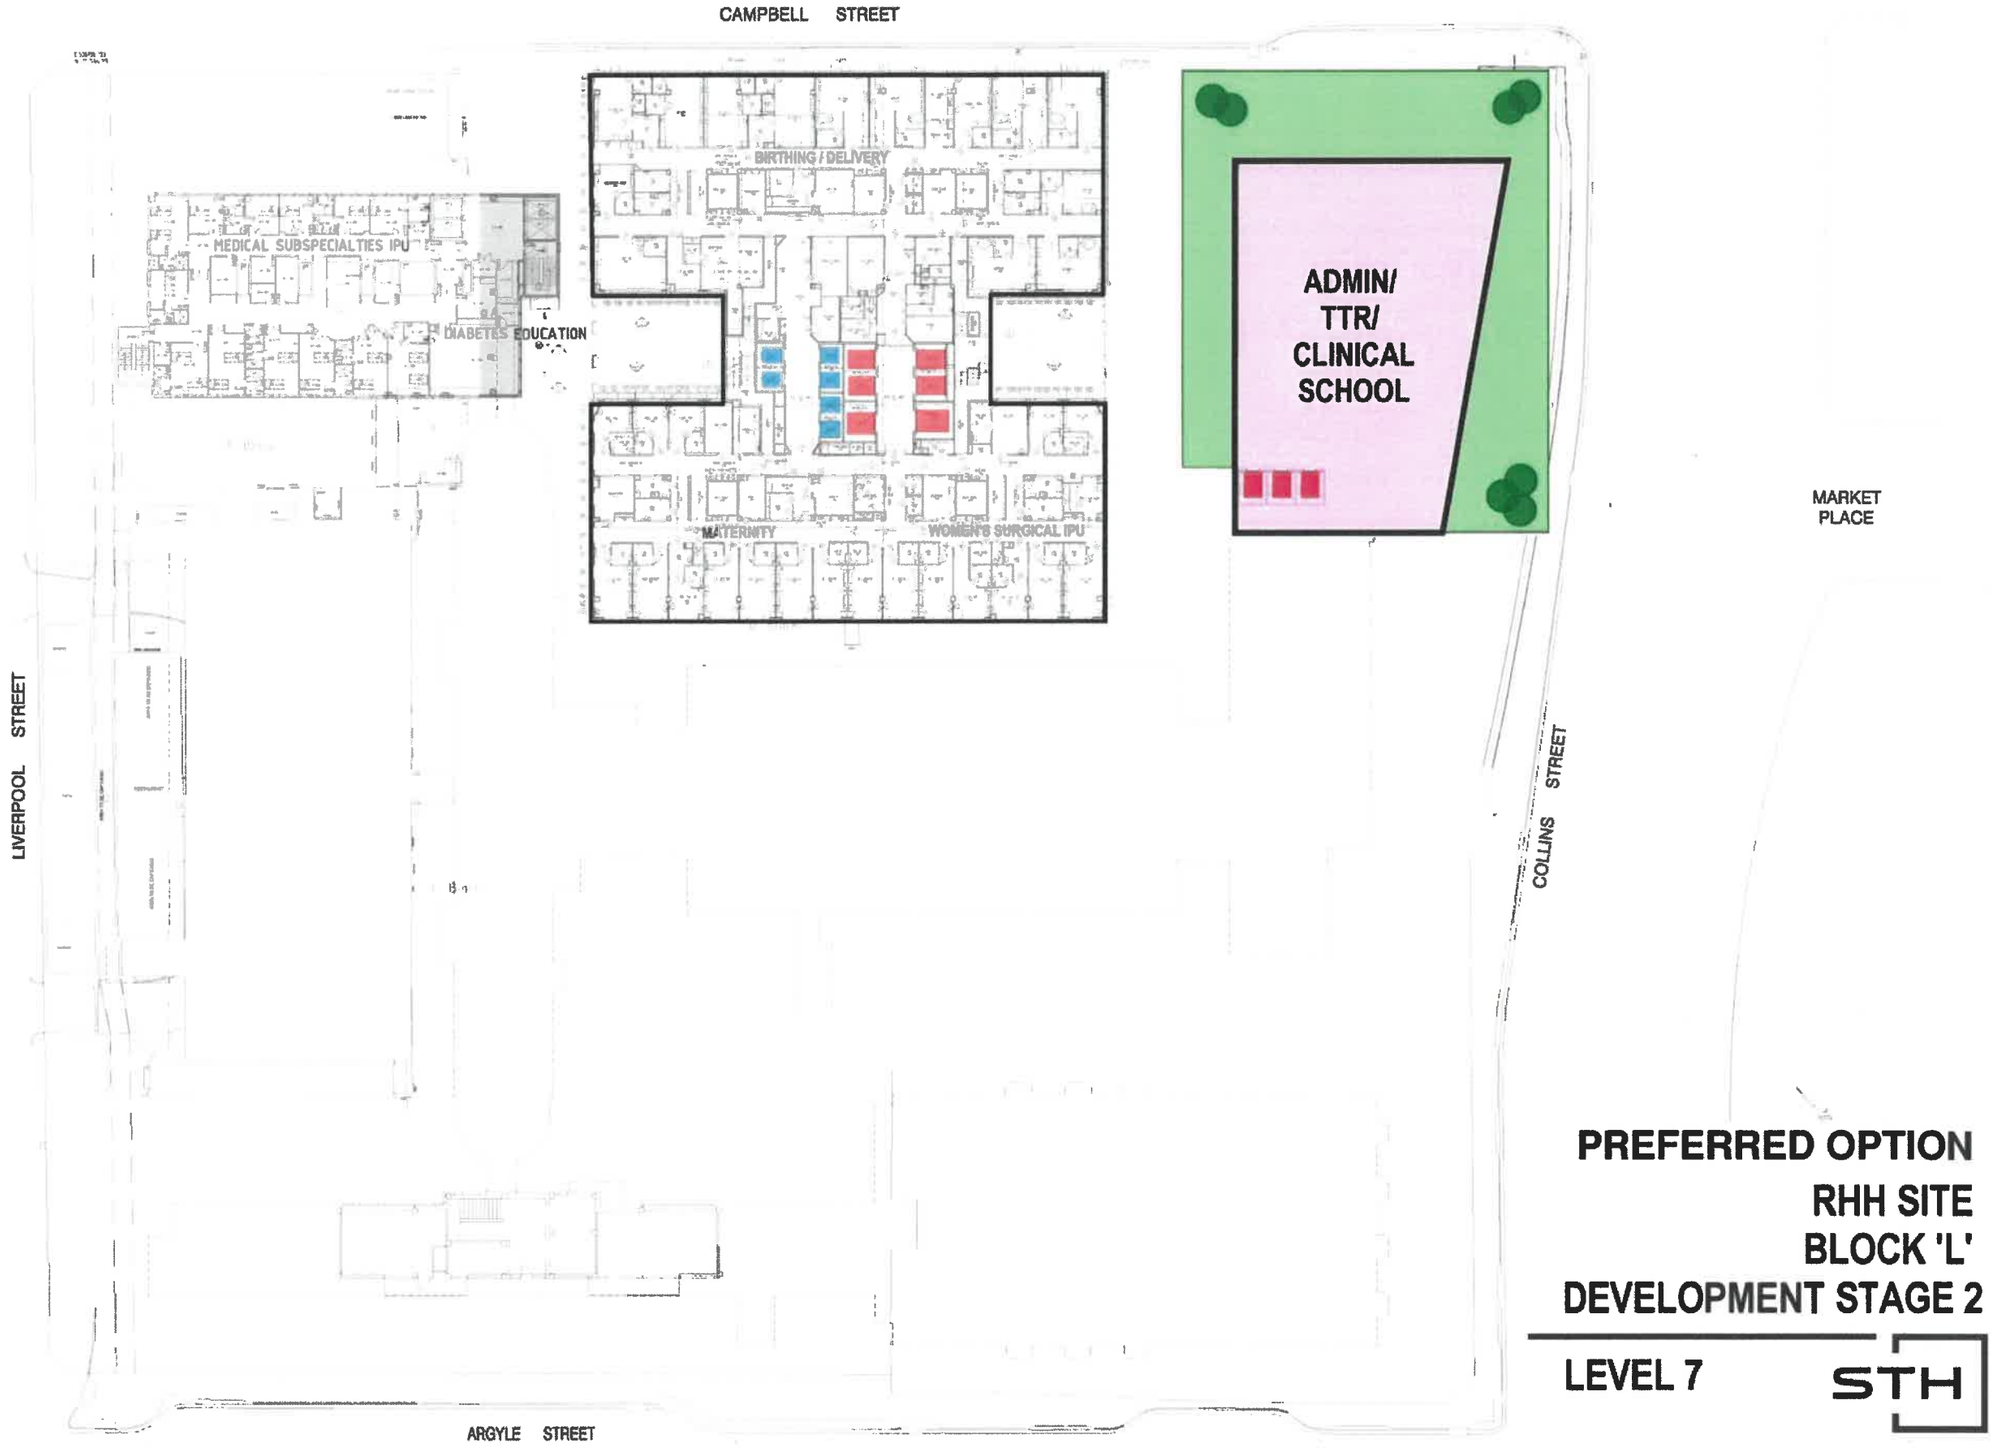

PREFERRED OPTION

RHH SITE
BLOCK 'L'
DEVELOPMENT STAGE 2

LEVEL 7

STH

Tasmanian Government

CLIENT:	PROJECT NAME:	JOB NUMBER:	DATE:	REVISION:
THE TASMANIAN DEPARTMENT OF HEALTH	ROYAL HOBART HOSPITAL MASTER PLAN REVIEW 2019	10413	FEB 2019	A

PREFERRED OPTION
RHH SITE
BLOCK 'L'
DEVELOPMENT STAGE 2

LEVEL 8

STH

Tasmanian Government

CLIENT:	PROJECT NAME:	JOB NUMBER:	DATE:	REVISION:
THE TASMANIAN DEPARTMENT OF HEALTH	ROYAL HOBART HOSPITAL MASTER PLAN REVIEW 2019	10413	FEB 2019	A

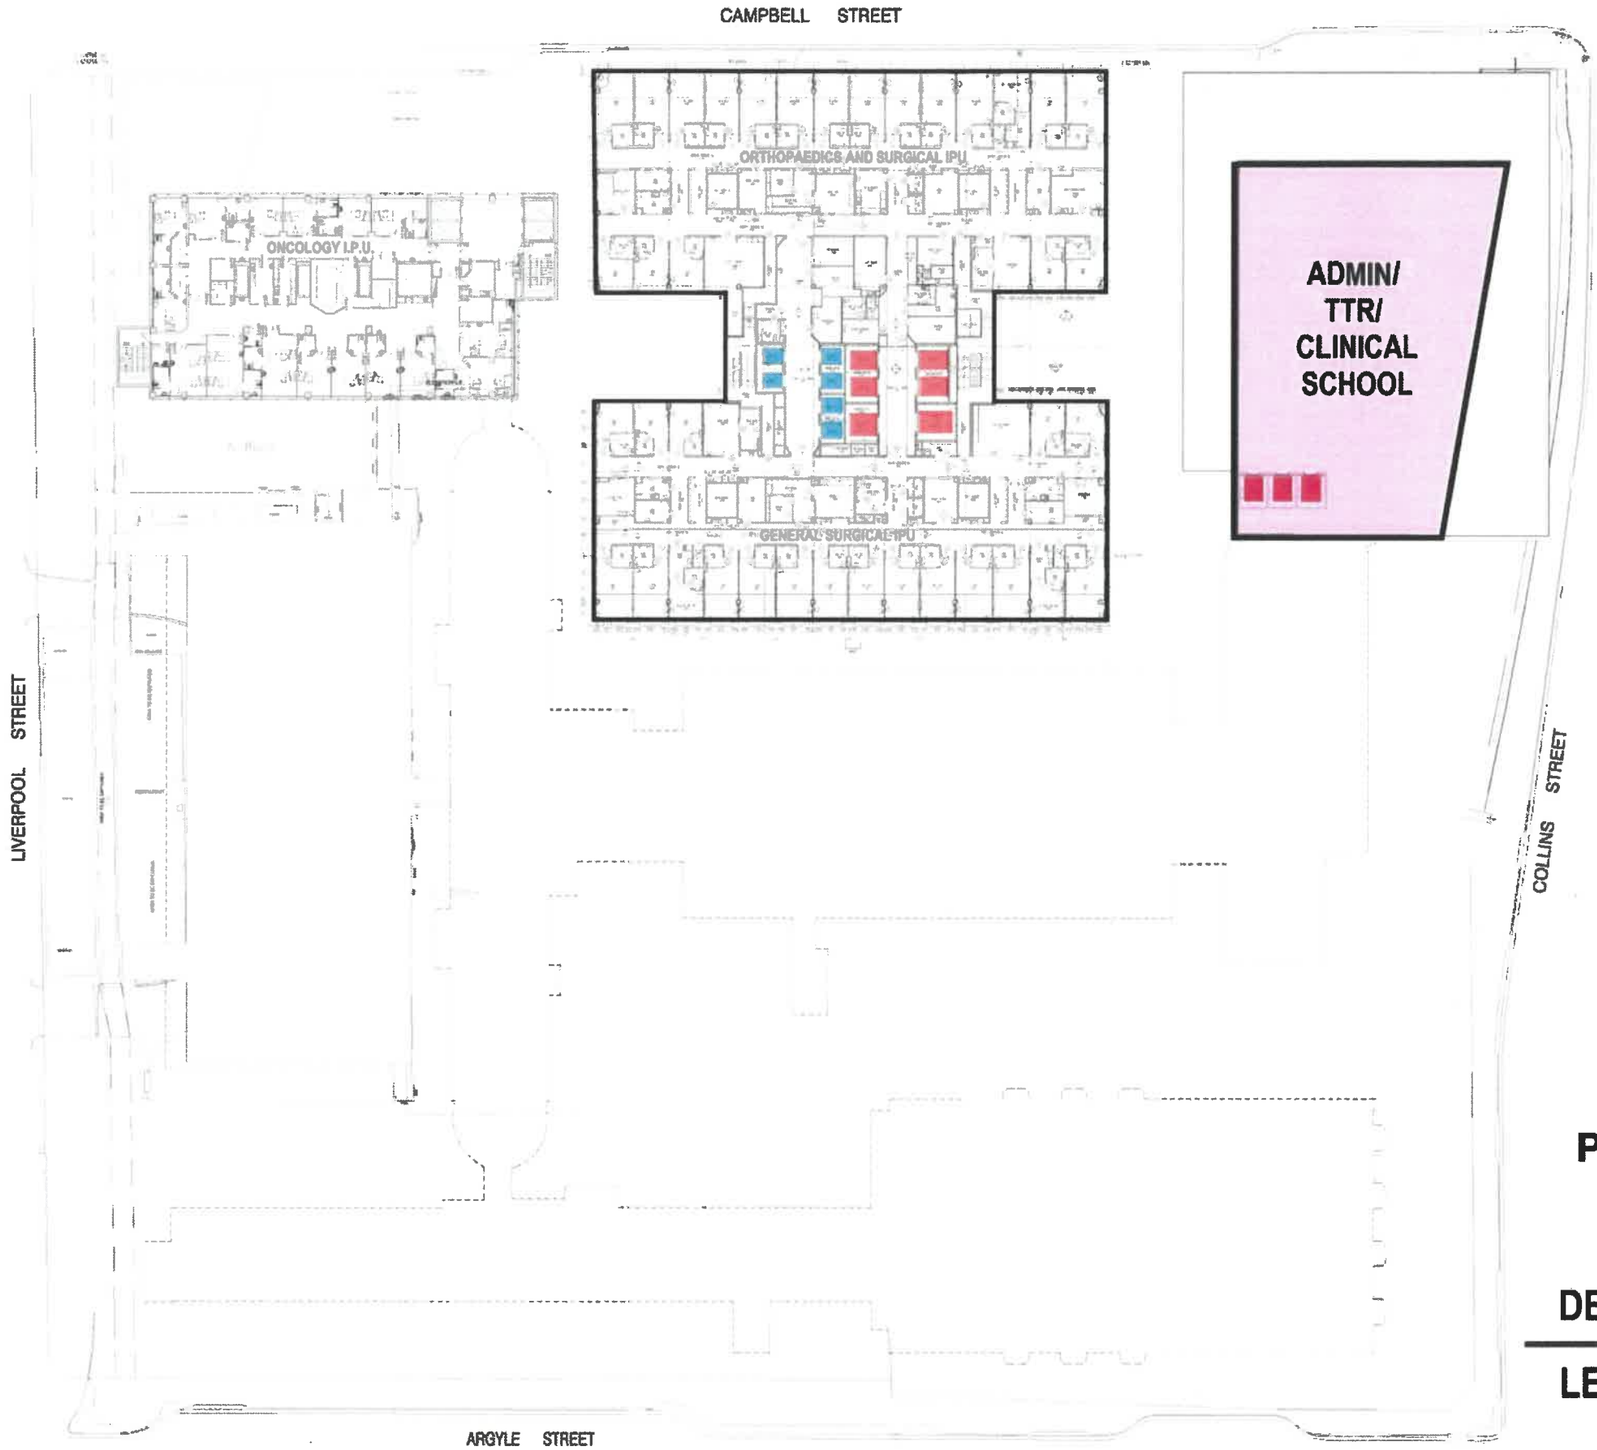

PREFERRED OPTION

RHH SITE
BLOCK 'L'
DEVELOPMENT STAGE 2

LEVEL 9

STH

Tasmanian Government

CLIENT:	PROJECT NAME:	JOB NUMBER:	DATE:	REVISION:
THE TASMANIAN DEPARTMENT OF HEALTH	ROYAL HOBART HOSPITAL MASTER PLAN REVIEW 2019	10413	FEB 2019	A

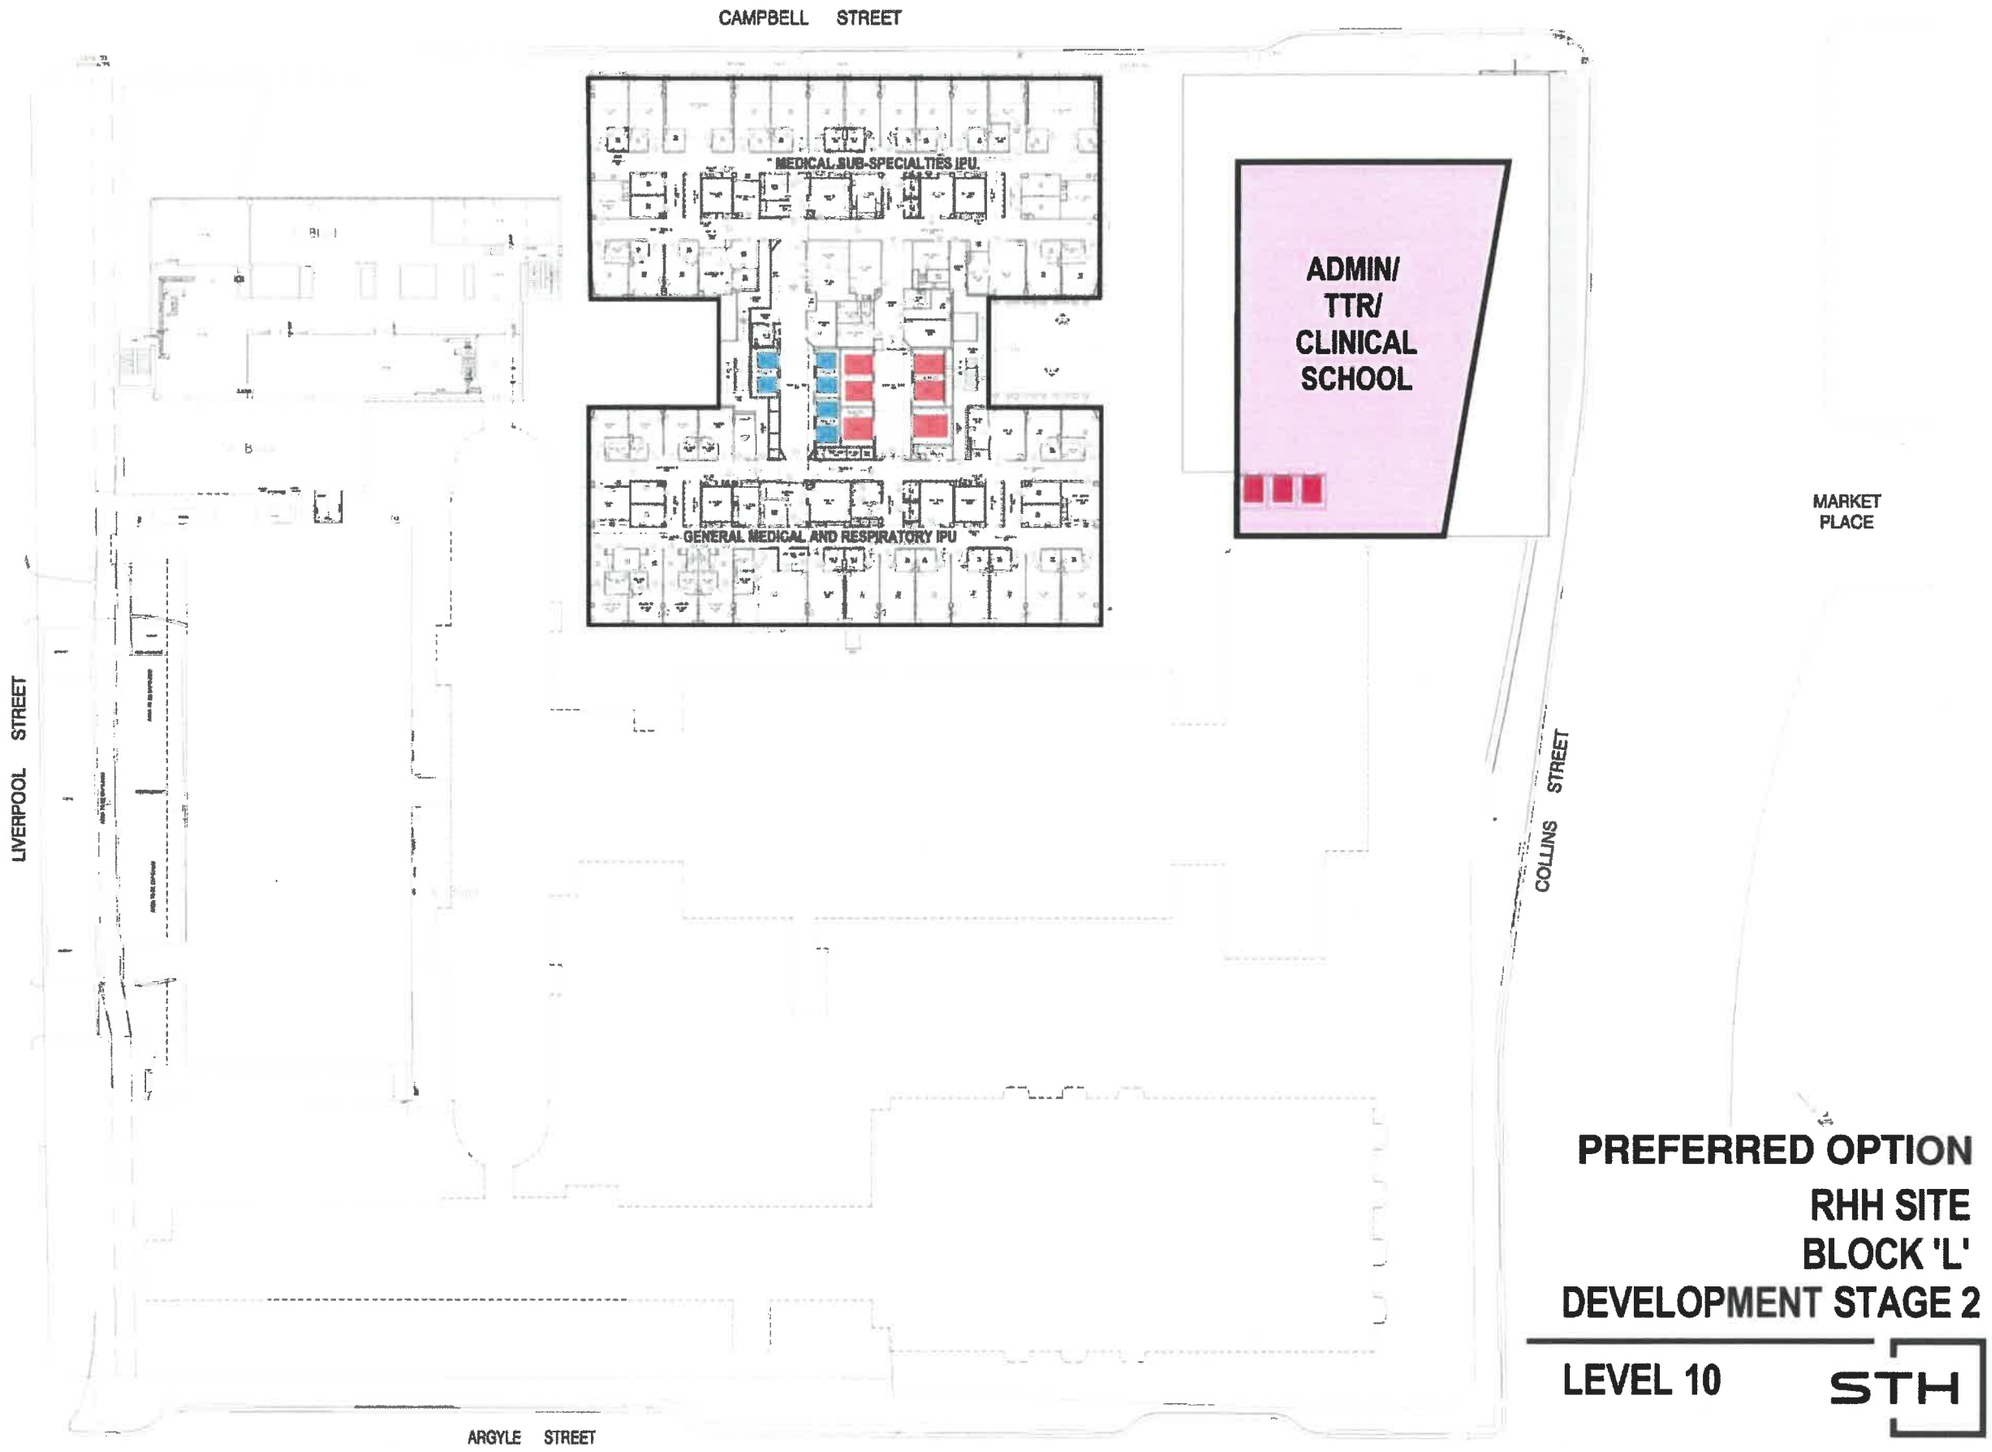

PREFERRED OPTION
RHH SITE
BLOCK 'L'
DEVELOPMENT STAGE 2

LEVEL 10

STH

Tasmanian Government

CLIENT:	PROJECT NAME:	JOB NUMBER:	DATE:	REVISION:
THE TASMANIAN DEPARTMENT OF HEALTH	ROYAL HOBART HOSPITAL MASTER PLAN REVIEW 2019	10413	FEB 2019	A

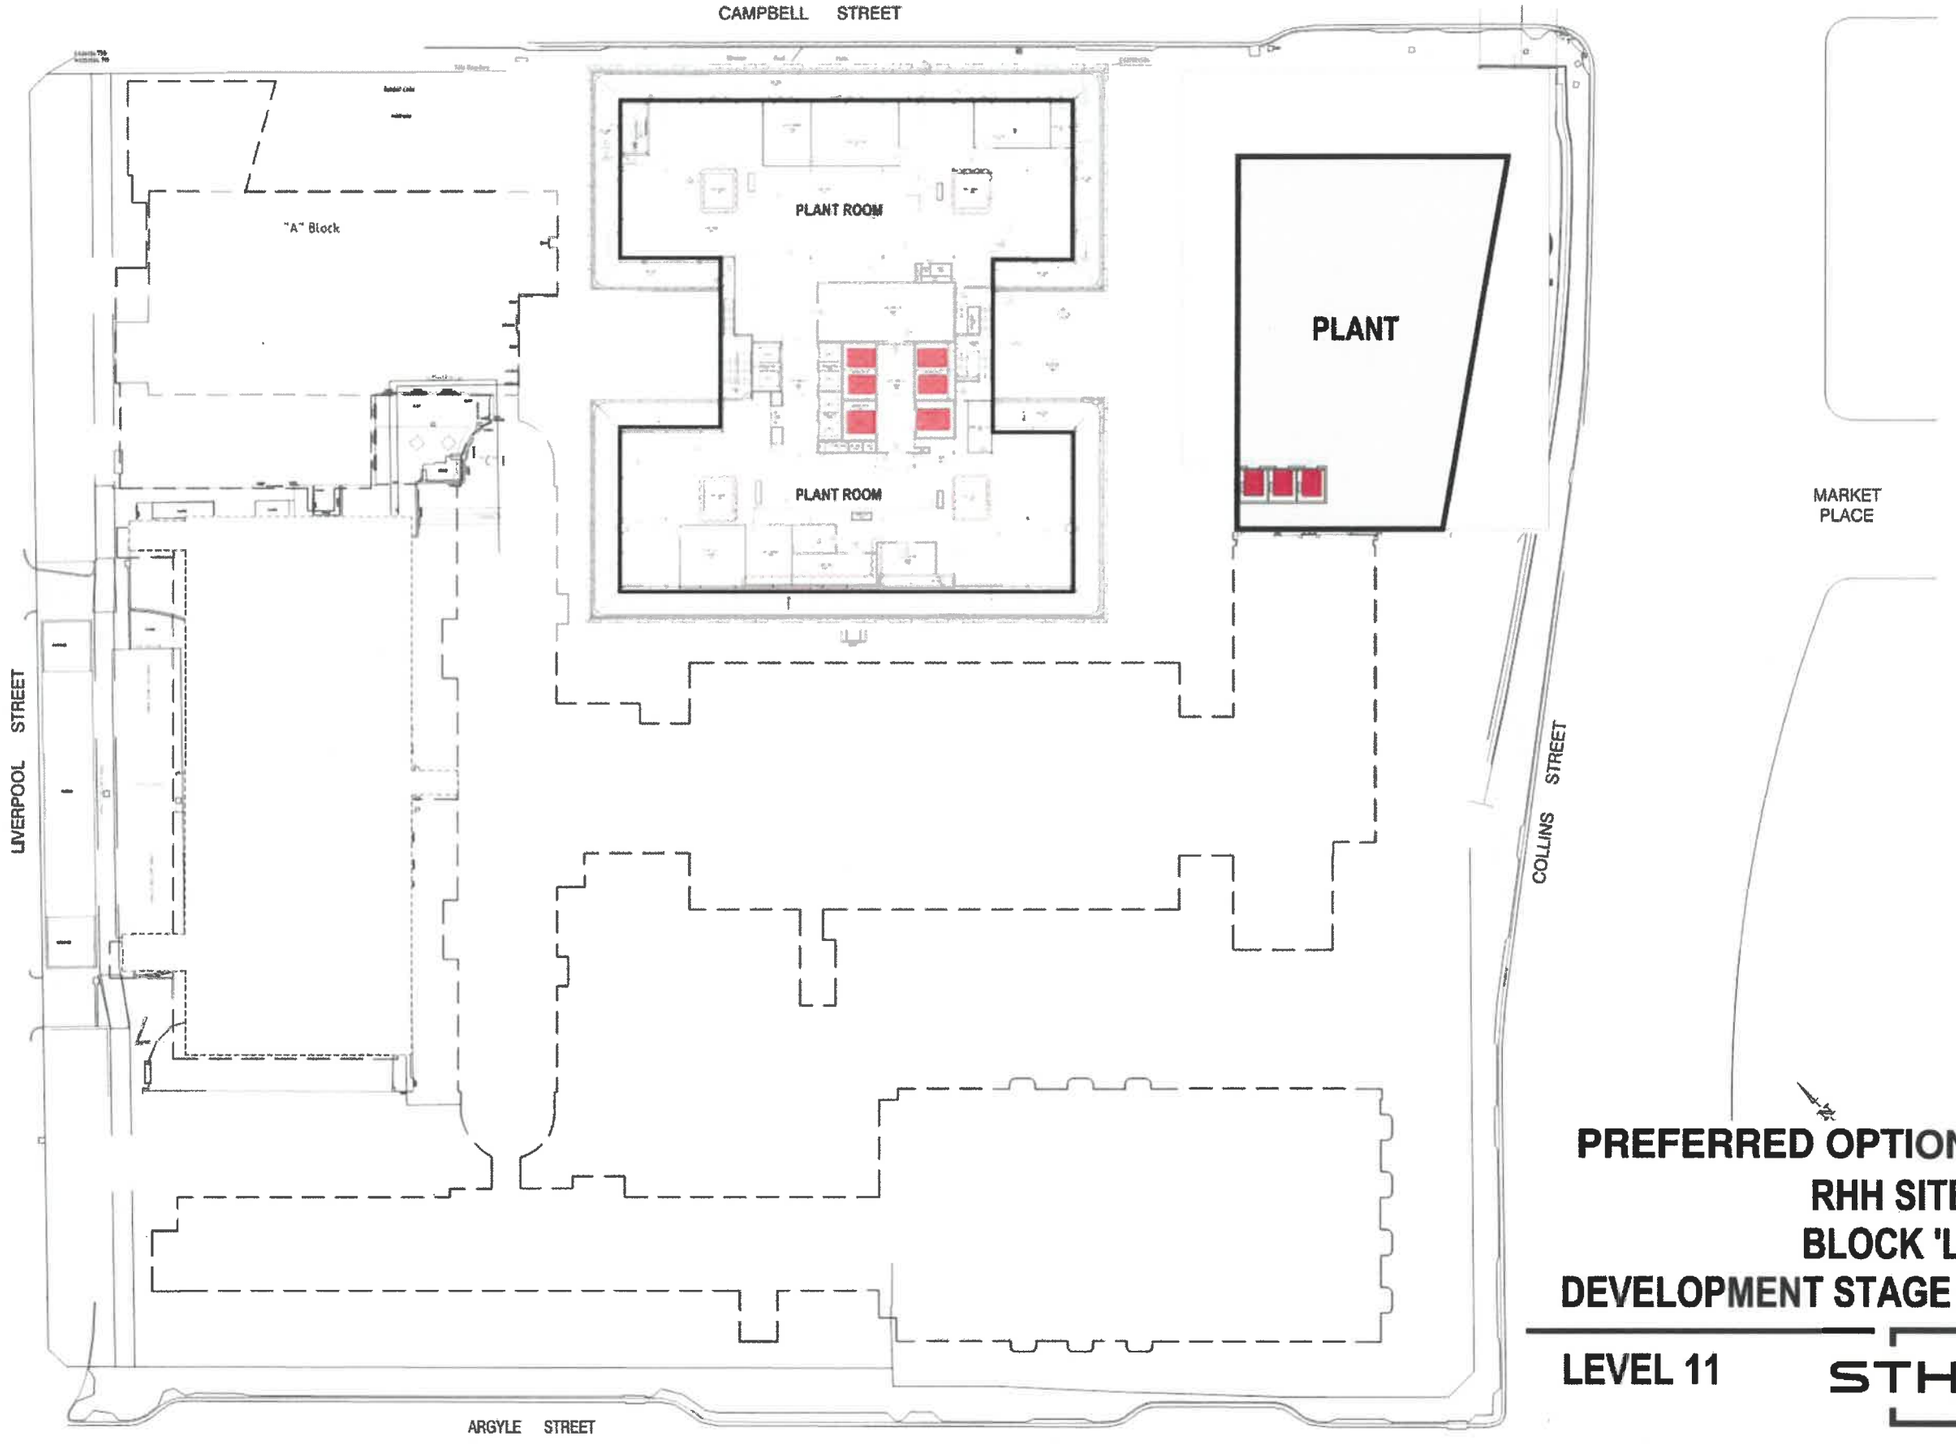

PREFERRED OPTION
RHH SITE
BLOCK 'L'
DEVELOPMENT STAGE 2

LEVEL 11

STH

Tasmanian Government

CLIENT:	PROJECT NAME:	JOB NUMBER:	DATE:	REVISION:
THE TASMANIAN DEPARTMENT OF HEALTH	ROYAL HOBART HOSPITAL MASTER PLAN REVIEW 2019	10413	FEB 2019	A

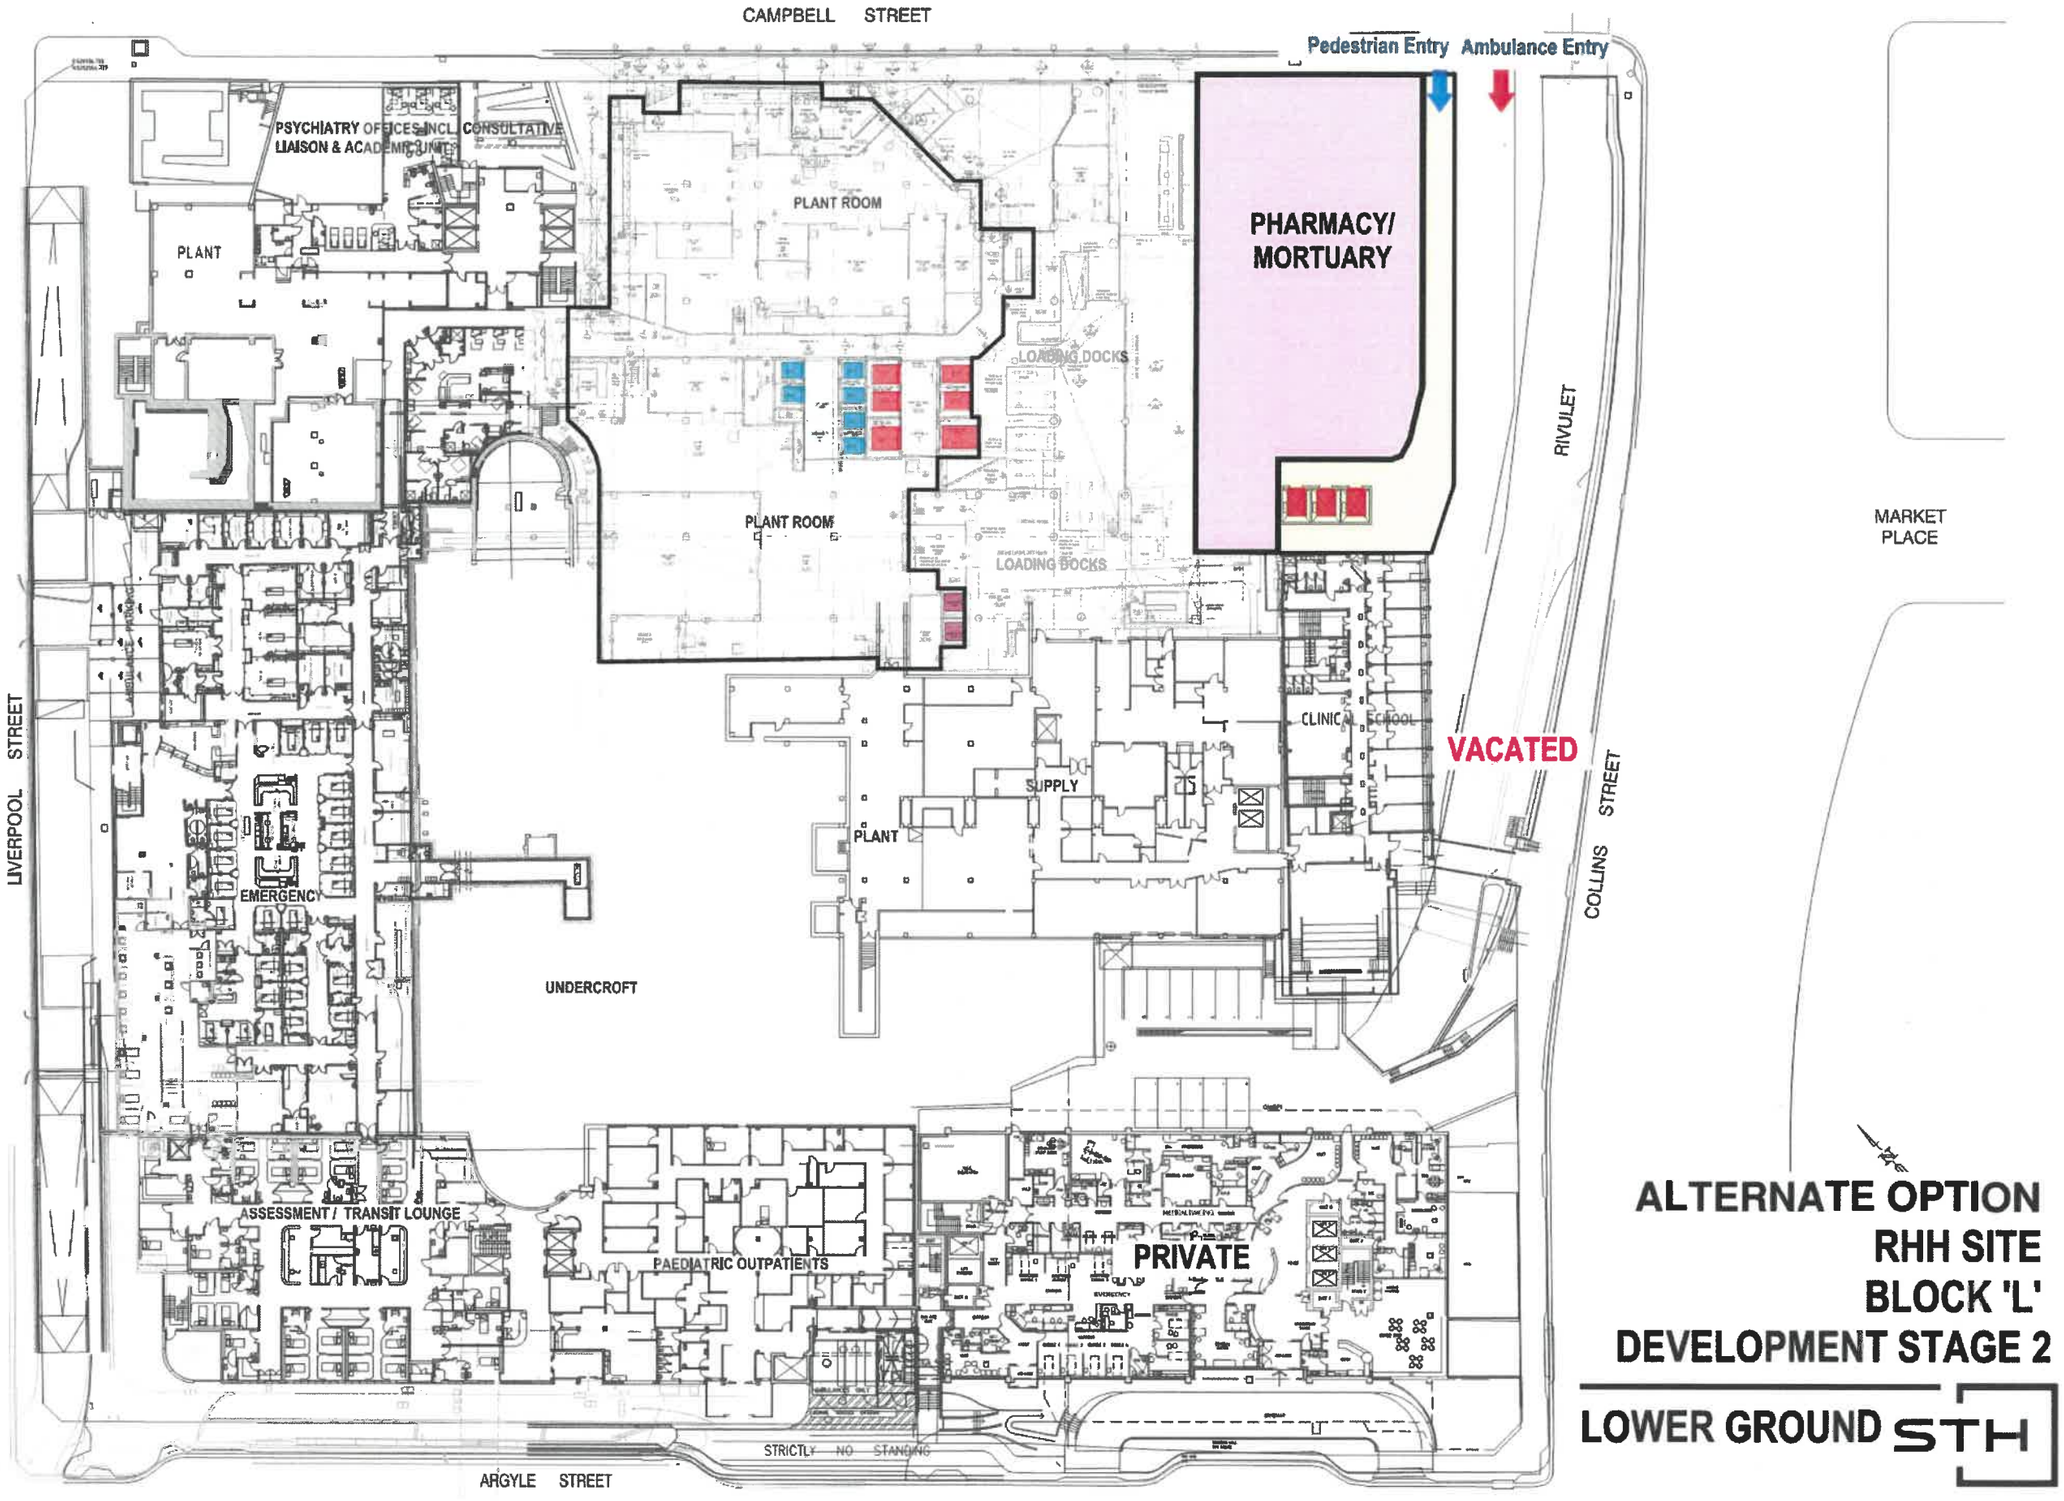

ALTERNATE OPTION
RHH SITE
BLOCK 'L'
DEVELOPMENT STAGE 2

LOWER GROUND STH

Tasmanian Government

CLIENT:	PROJECT NAME:	JOB NUMBER:	DATE:	REVISION:
THE TASMANIAN DEPARTMENT OF HEALTH	ROYAL HOBART HOSPITAL MASTER PLAN REVIEW 2019	10413	FEB 2019	A

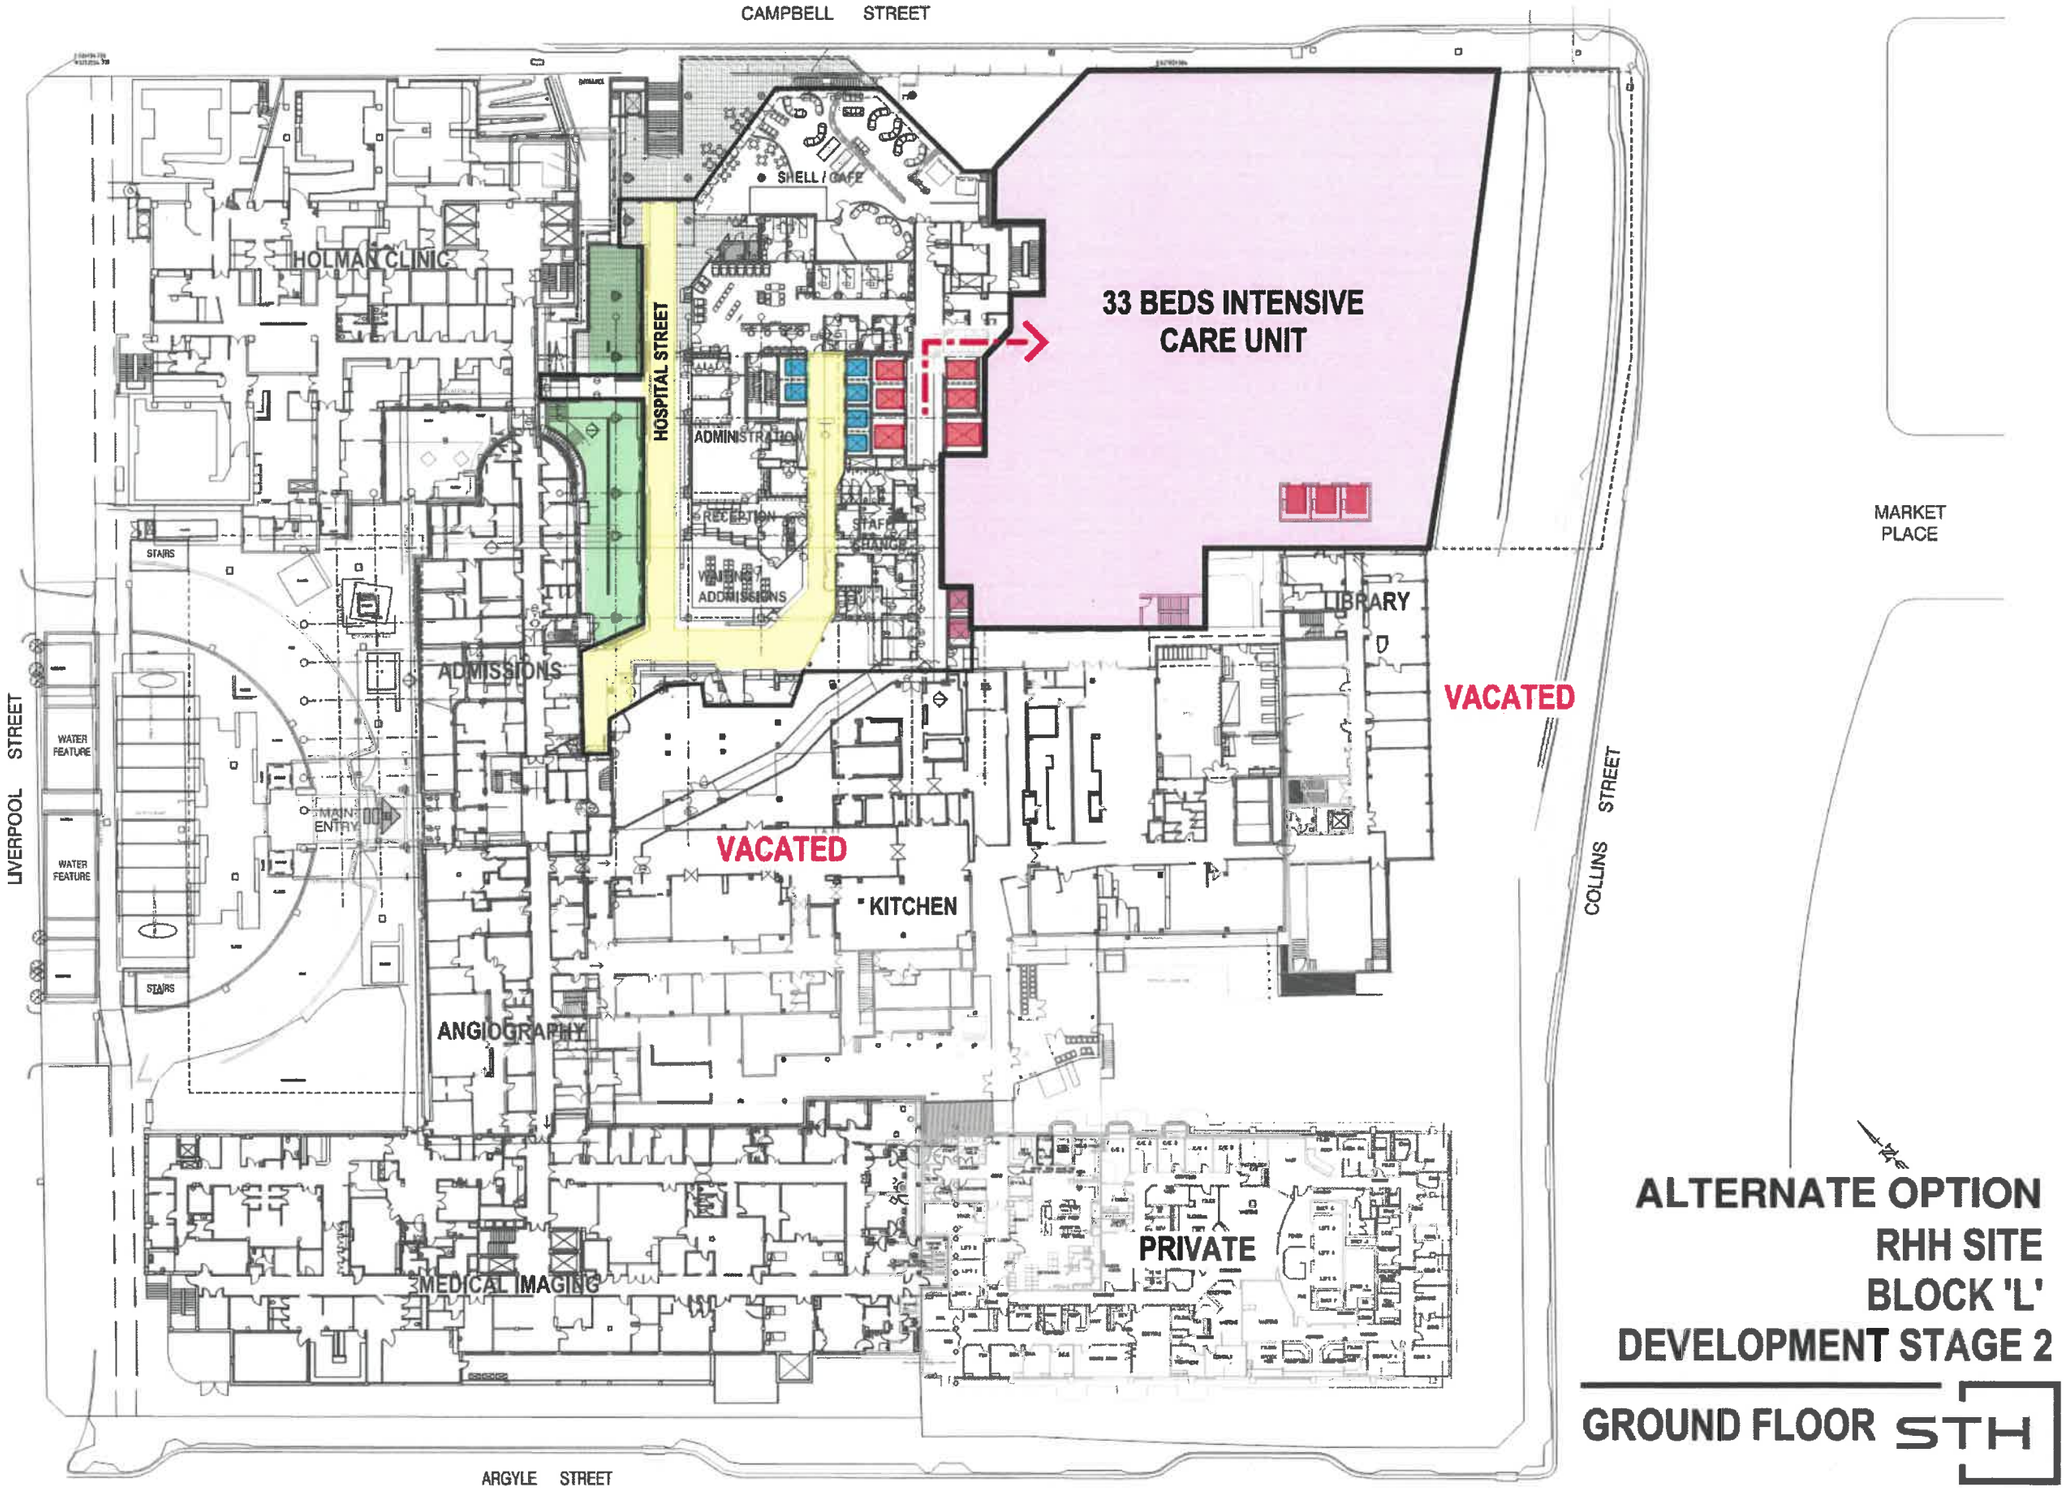

Tasmanian Government

CLIENT:	PROJECT NAME:	JOB NUMBER:	DATE:	REVISION:
THE TASMANIAN DEPARTMENT OF HEALTH	ROYAL HOBART HOSPITAL MASTER PLAN REVIEW 2019	10413	FEB 2019	A

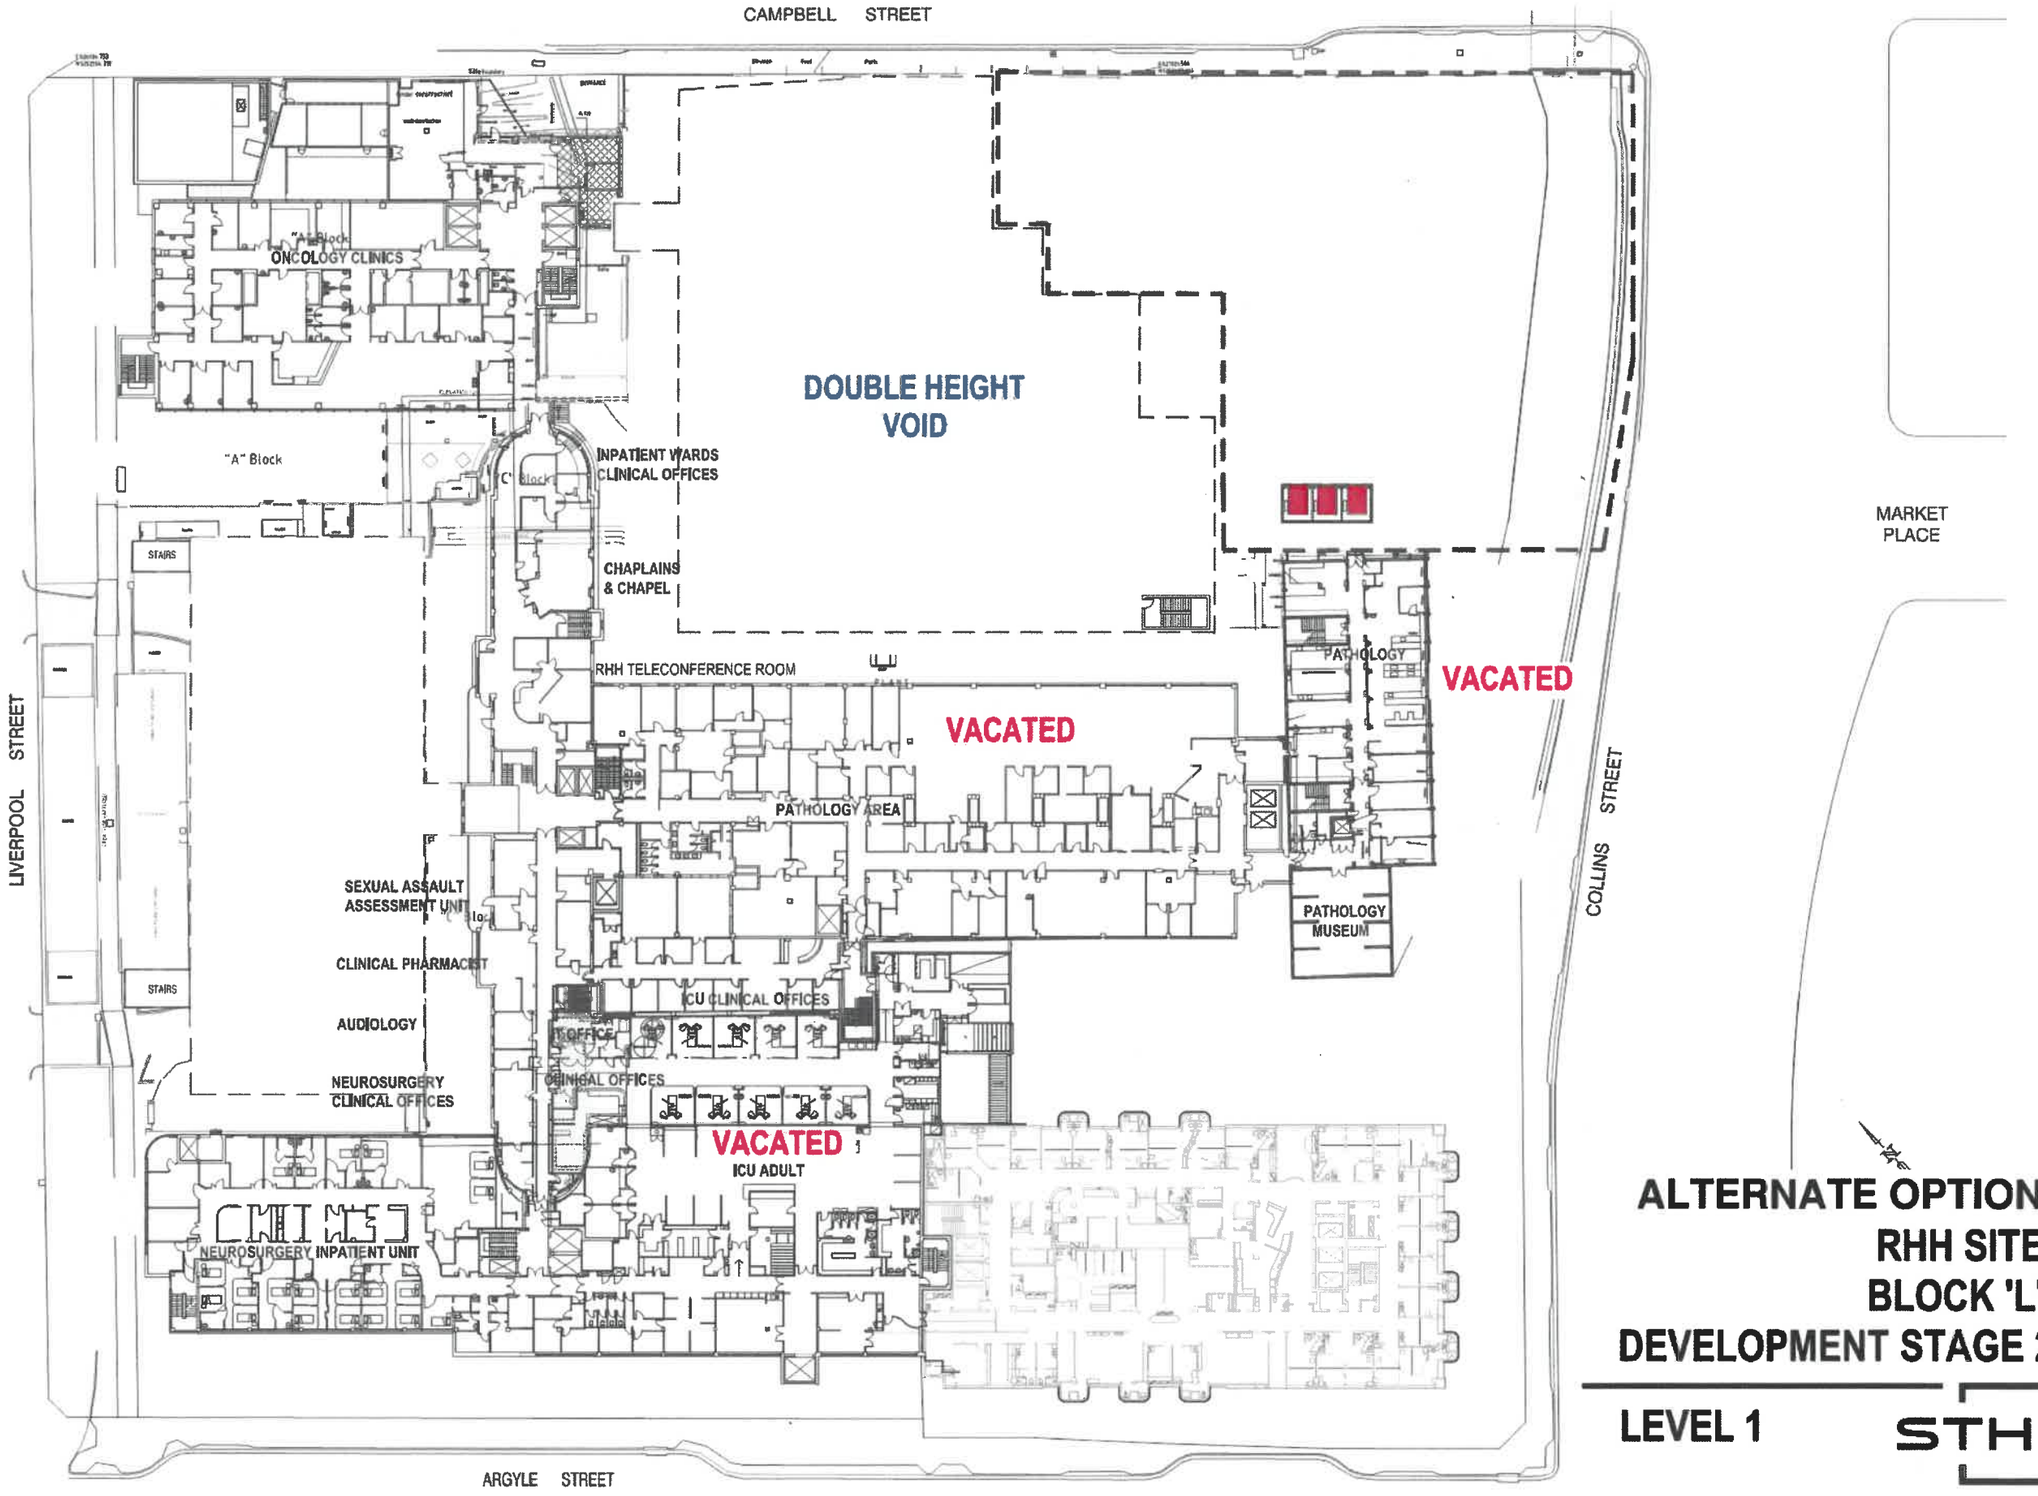

ALTERNATE OPTION
RHH SITE
BLOCK 'L'
DEVELOPMENT STAGE 2

LEVEL 1

STH

Tasmanian Government

CLIENT:	PROJECT NAME:	JOB NUMBER:	DATE:	REVISION:
THE TASMANIAN DEPARTMENT OF HEALTH	ROYAL HOBART HOSPITAL MASTER PLAN REVIEW 2019	10413	FEB 2019	A

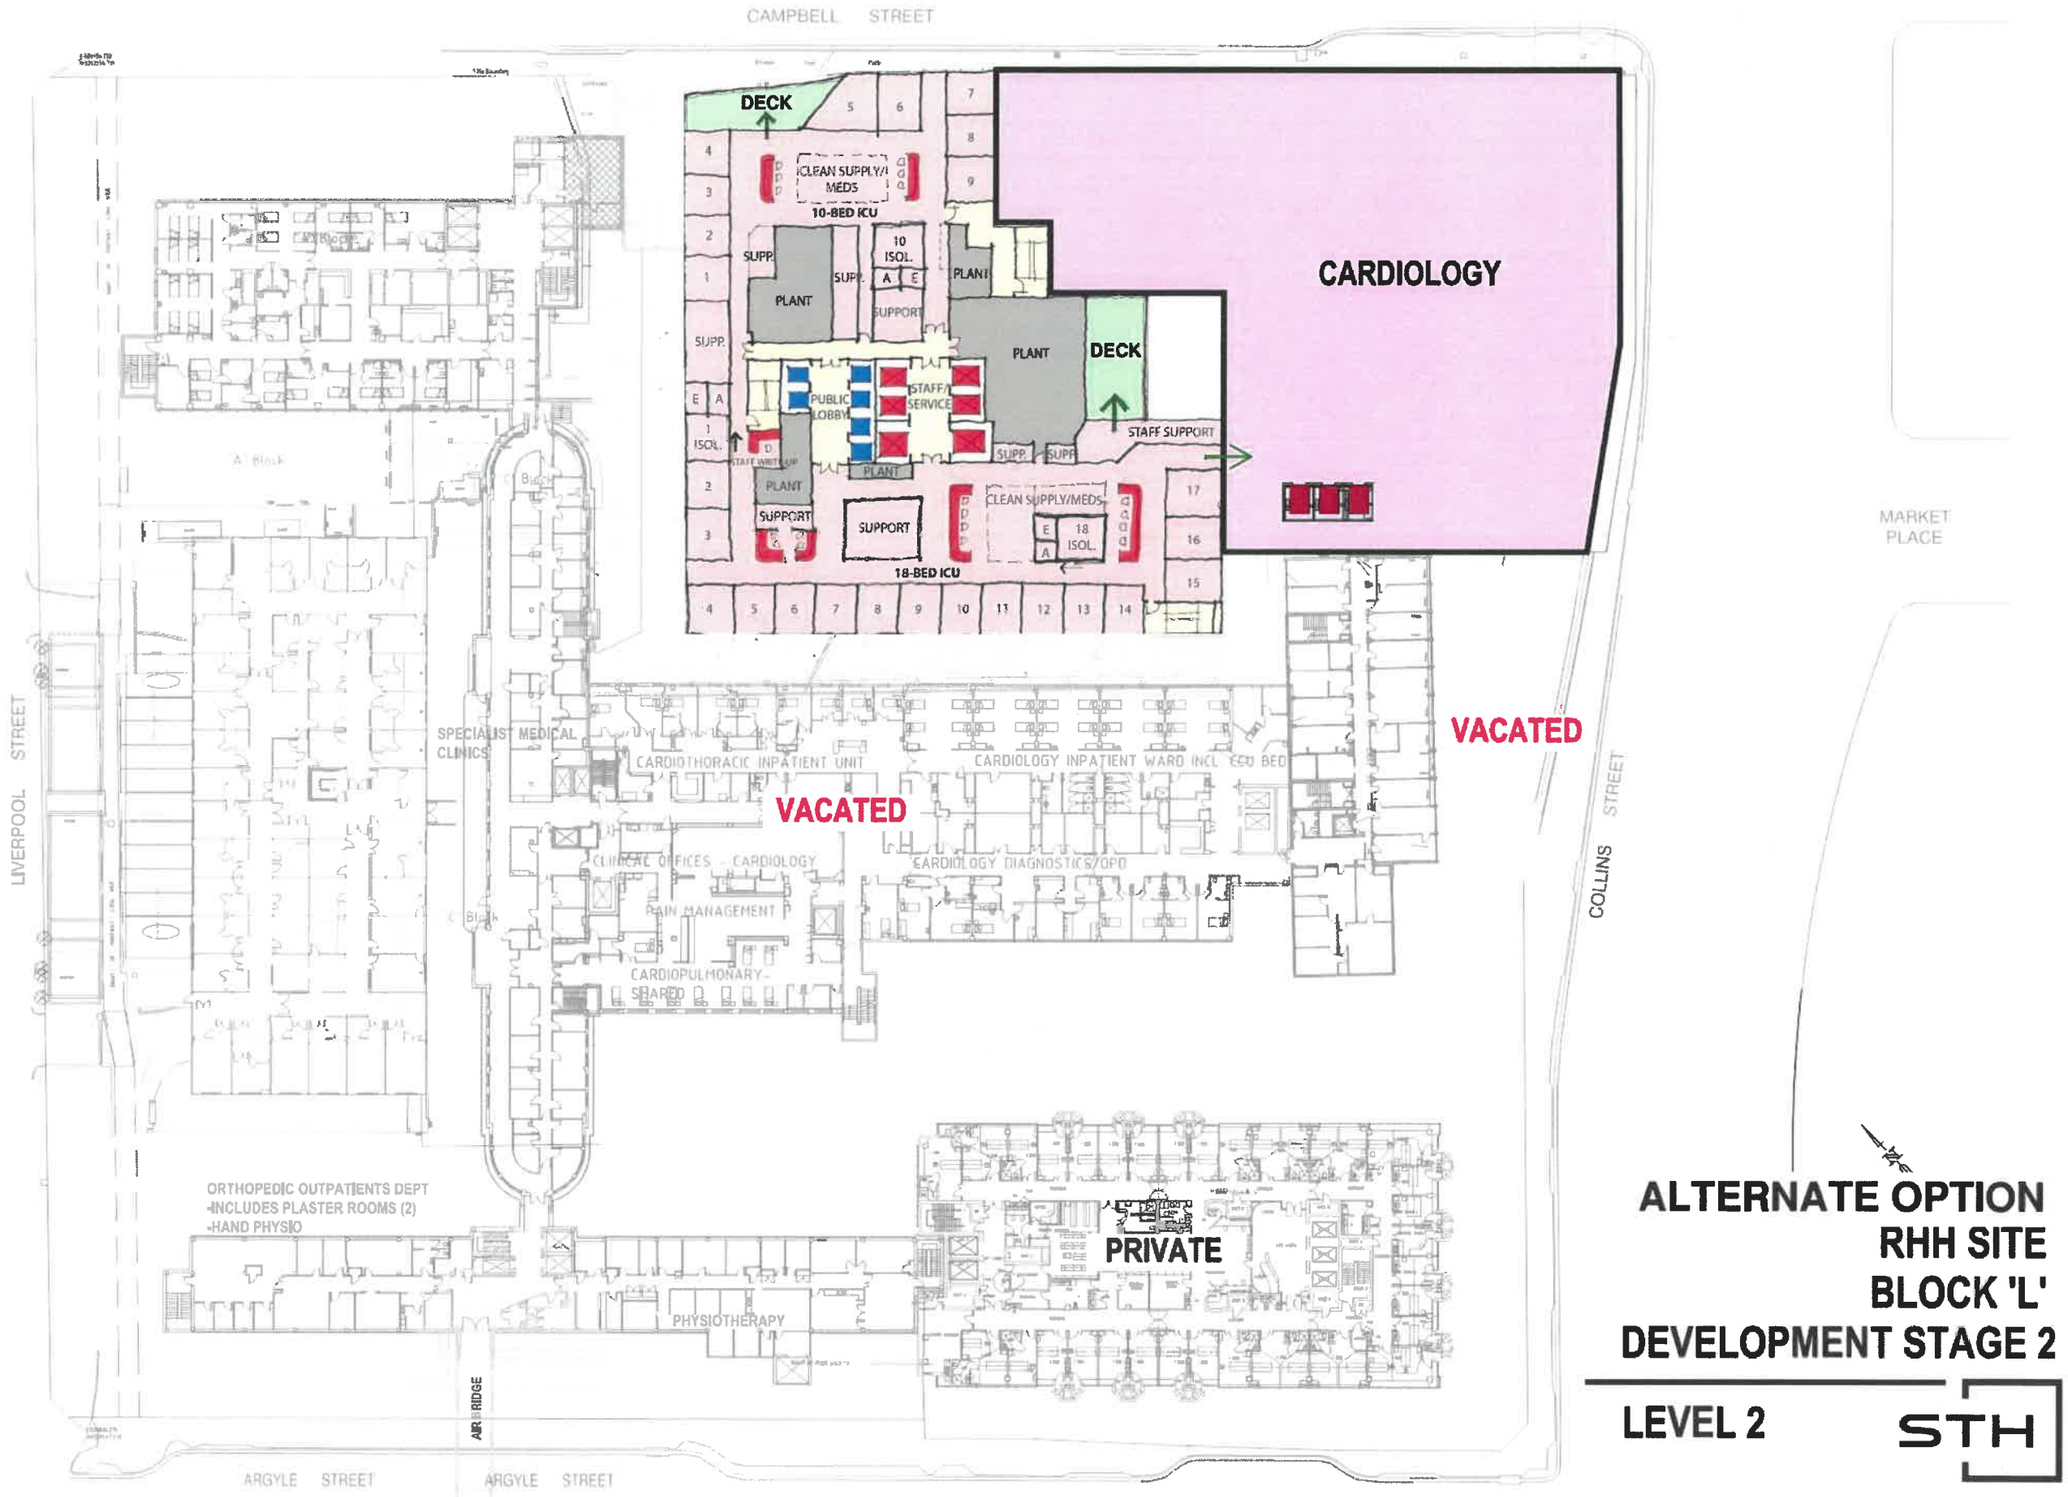

ALTERNATE OPTION
RHH SITE
BLOCK 'L'
DEVELOPMENT STAGE 2

LEVEL 2

STH

Tasmanian Government

CLIENT:	PROJECT NAME:	JOB NUMBER:	DATE:	REVISION:
THE TASMANIAN DEPARTMENT OF HEALTH	ROYAL HOBART HOSPITAL MASTER PLAN REVIEW 2019	10413	FEB 2019	A

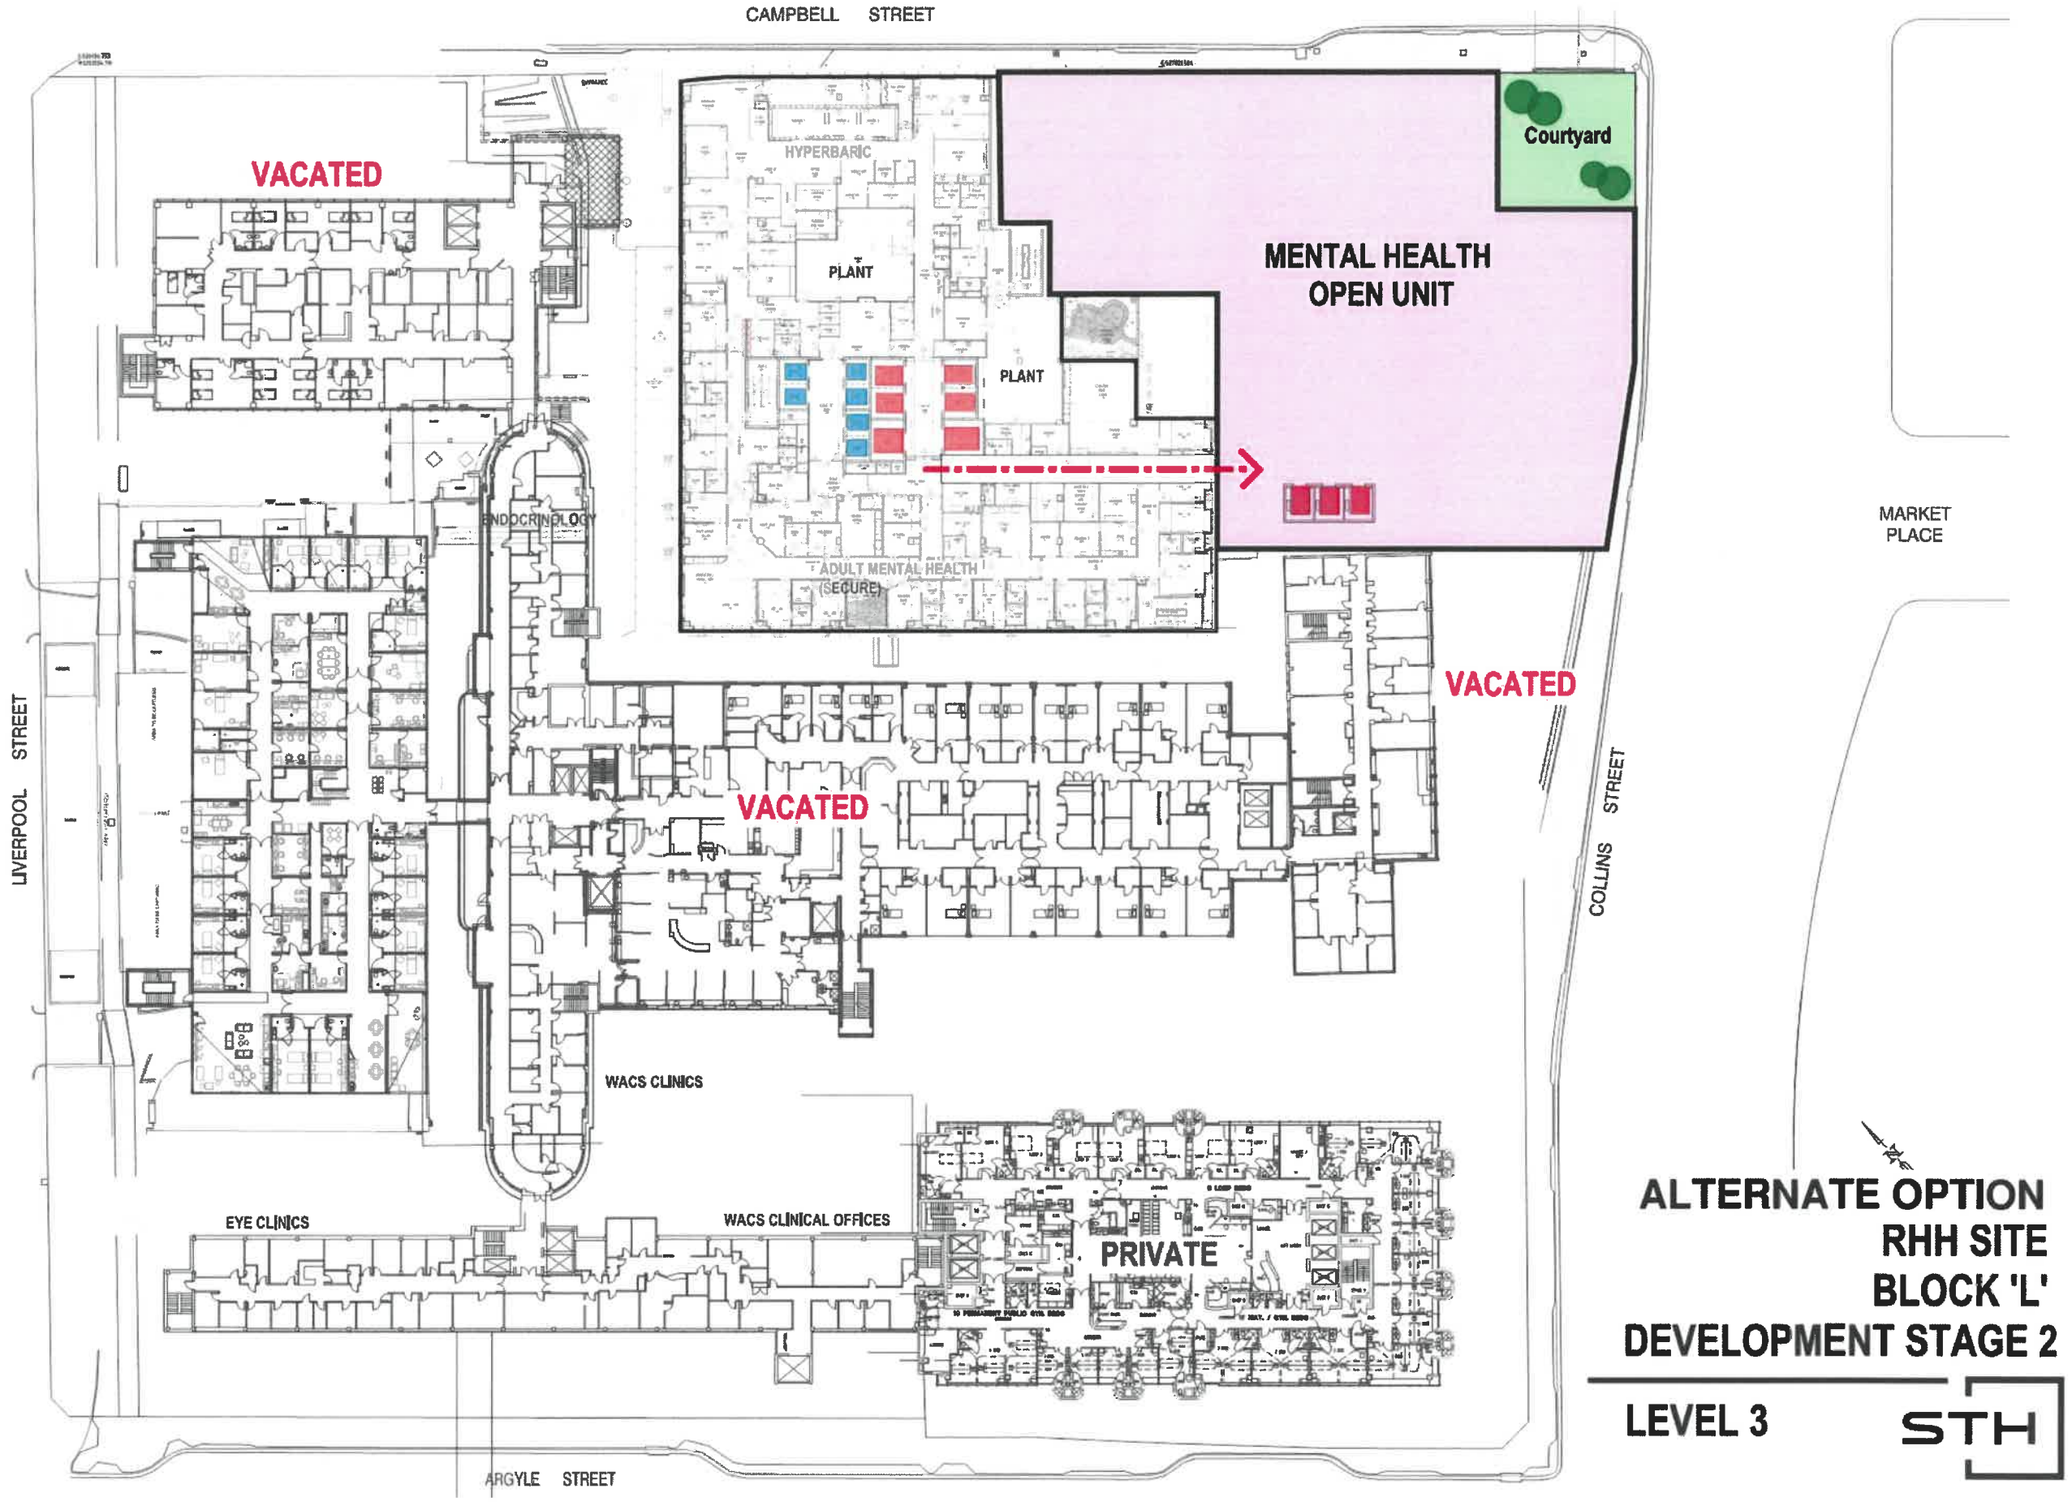

ALTERNATE OPTION
RHH SITE
BLOCK 'L'
DEVELOPMENT STAGE 2

LEVEL 3

STH

Tasmanian Government

CLIENT:	PROJECT NAME:	JOB NUMBER:	DATE:	REVISION:
THE TASMANIAN DEPARTMENT OF HEALTH	ROYAL HOBART HOSPITAL MASTER PLAN REVIEW 2019	10413	FEB 2019	A

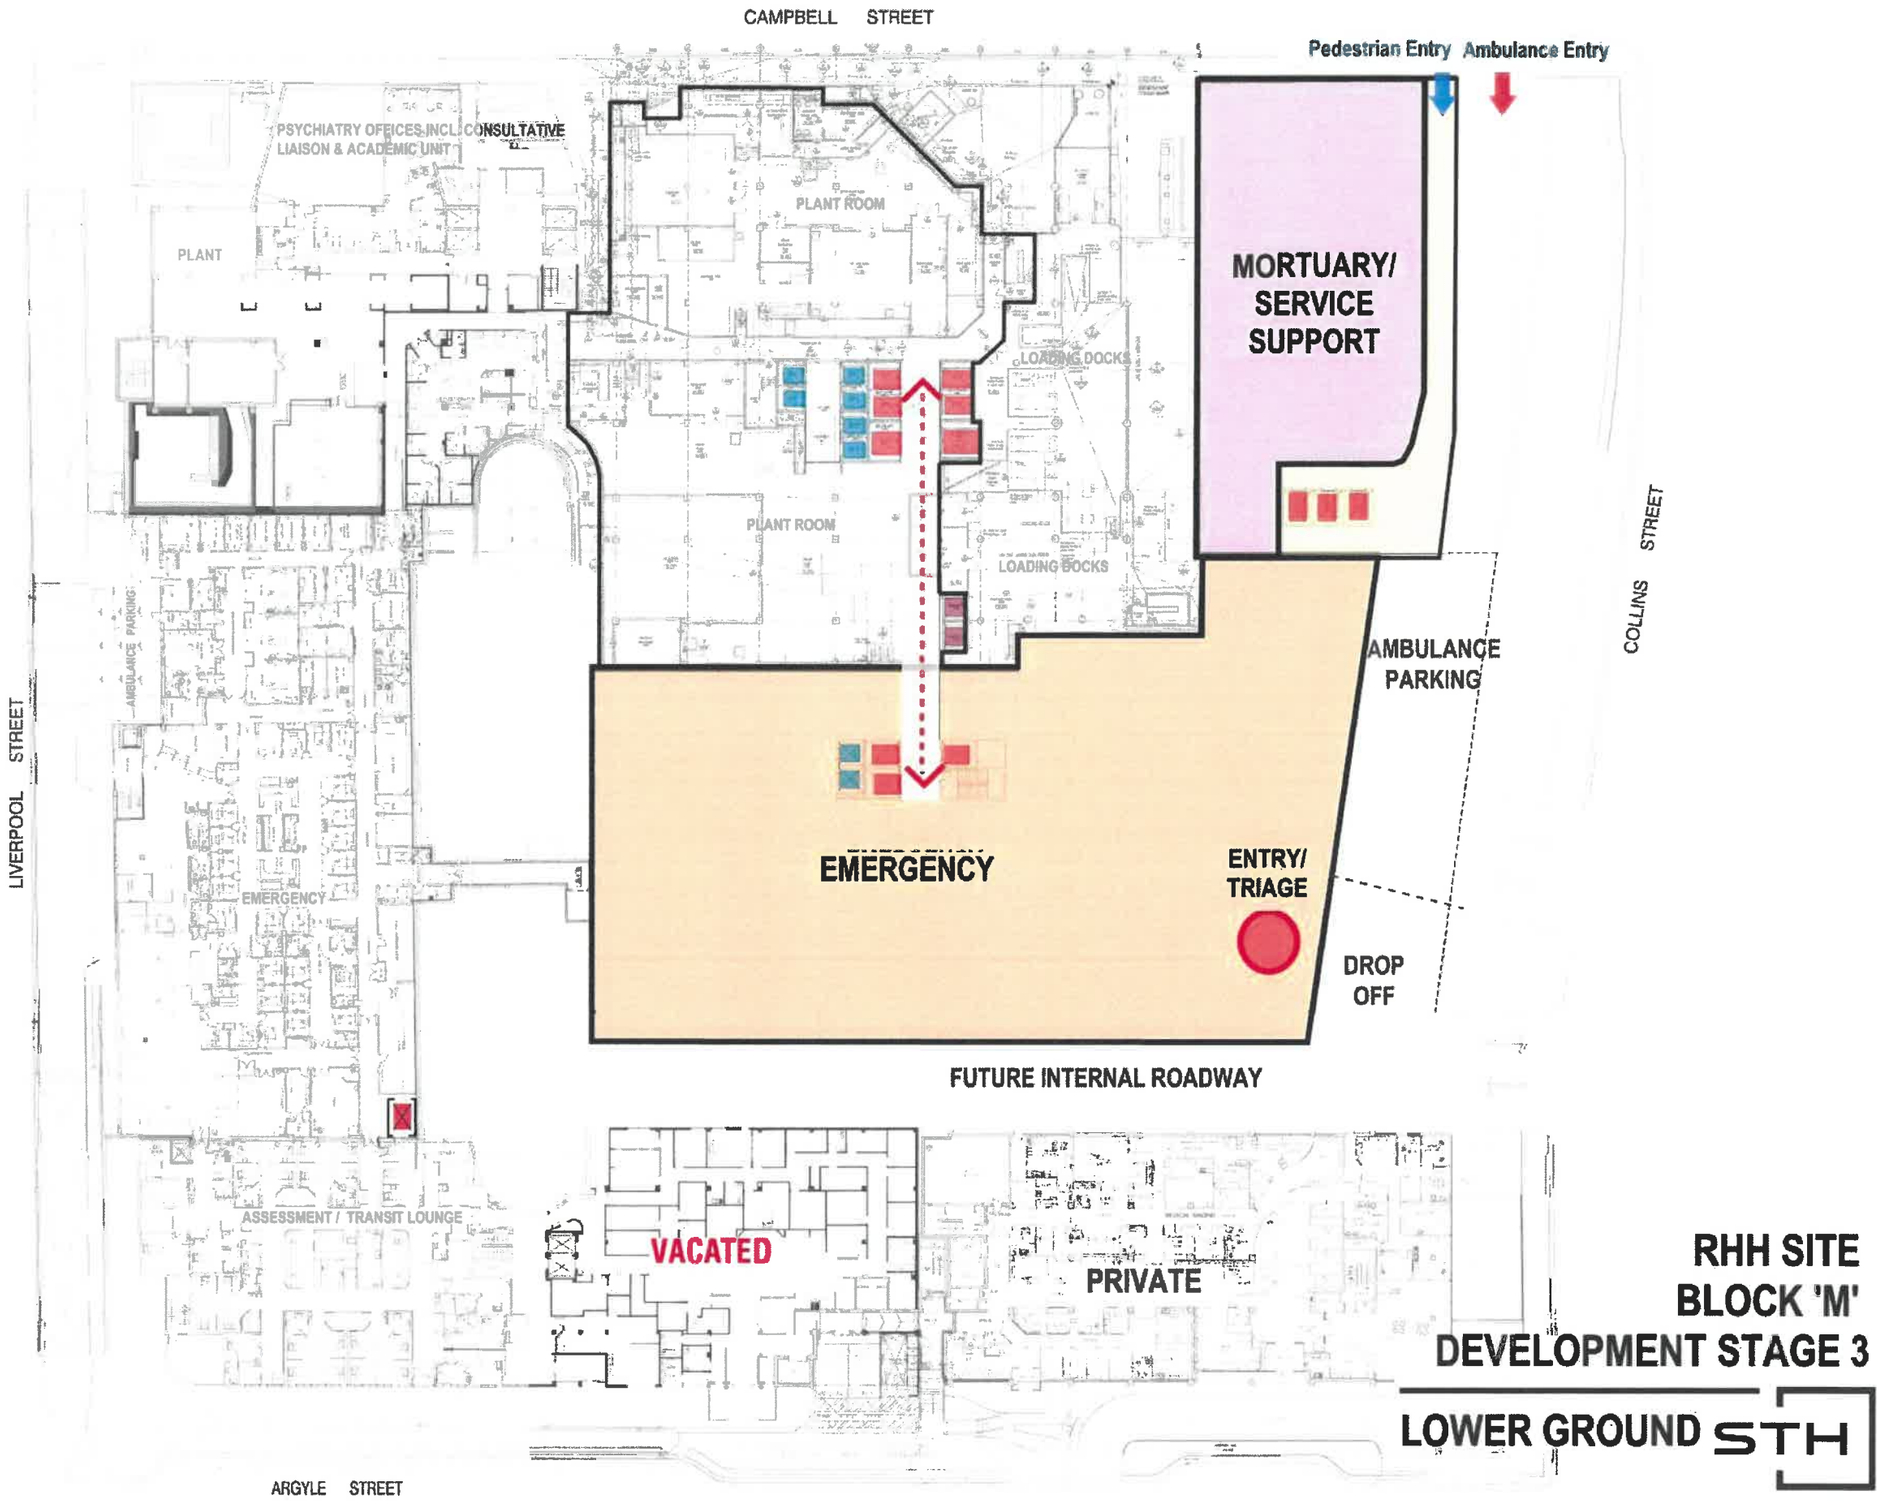

RHH SITE BLOCK 'M' DEVELOPMENT STAGE 3

LOWER GROUND STH

Tasmanian Government

CLIENT:	PROJECT NAME:	JOB NUMBER:	DATE:	REVISION:
THE TASMANIAN DEPARTMENT OF HEALTH	ROYAL HOBART HOSPITAL MASTER PLAN REVIEW 2019	10413	FEB 2019	A

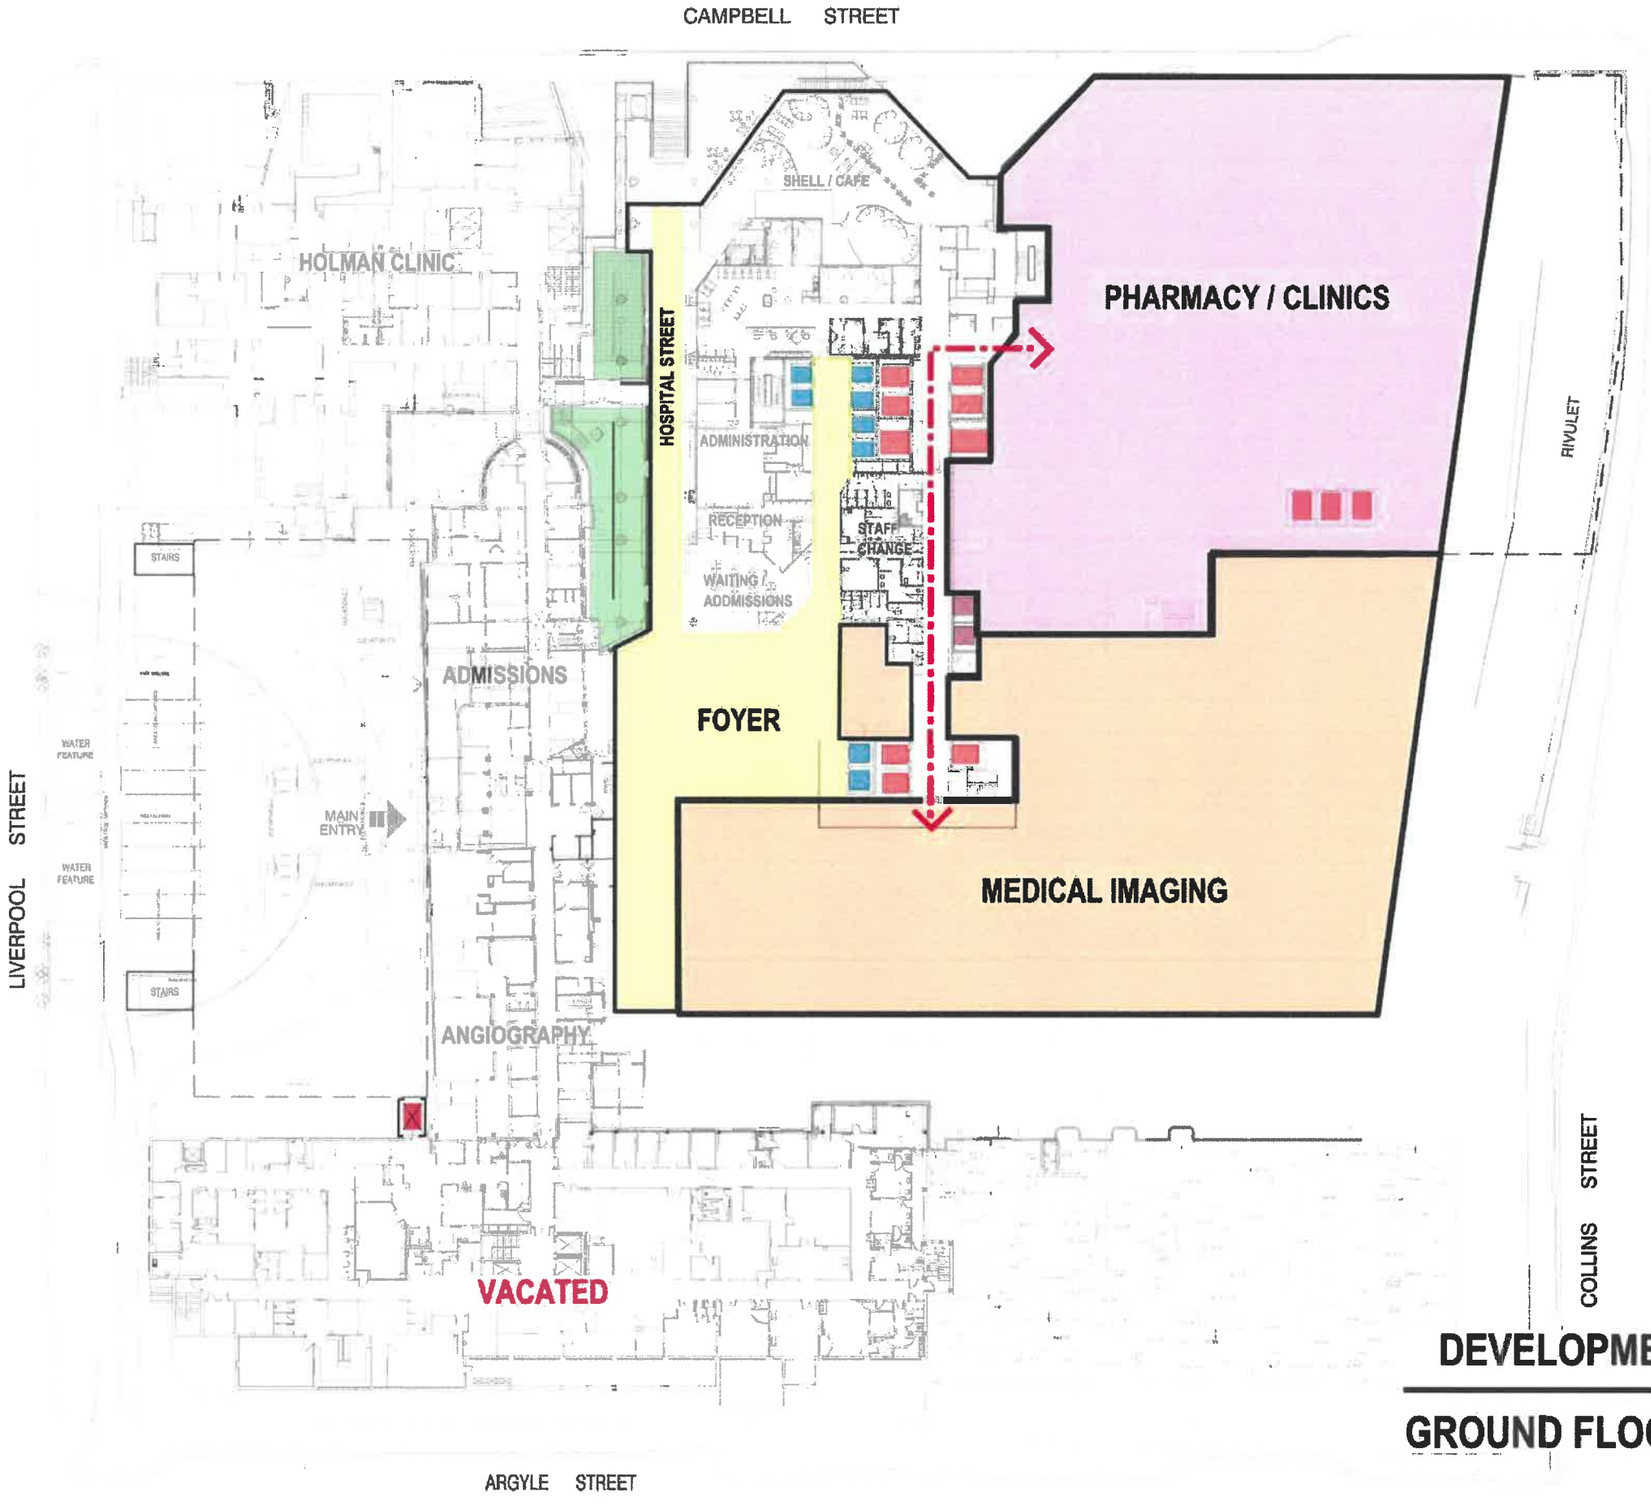

RHH SITE BLOCK 'M' DEVELOPMENT STAGE 3

GROUND FLOOR STH

Tasmanian Government

CLIENT:	PROJECT NAME:	JOB NUMBER:	DATE:	REVISION:
THE TASMANIAN DEPARTMENT OF HEALTH	ROYAL HOBART HOSPITAL MASTER PLAN REVIEW 2019	10413	FEB 2019	A

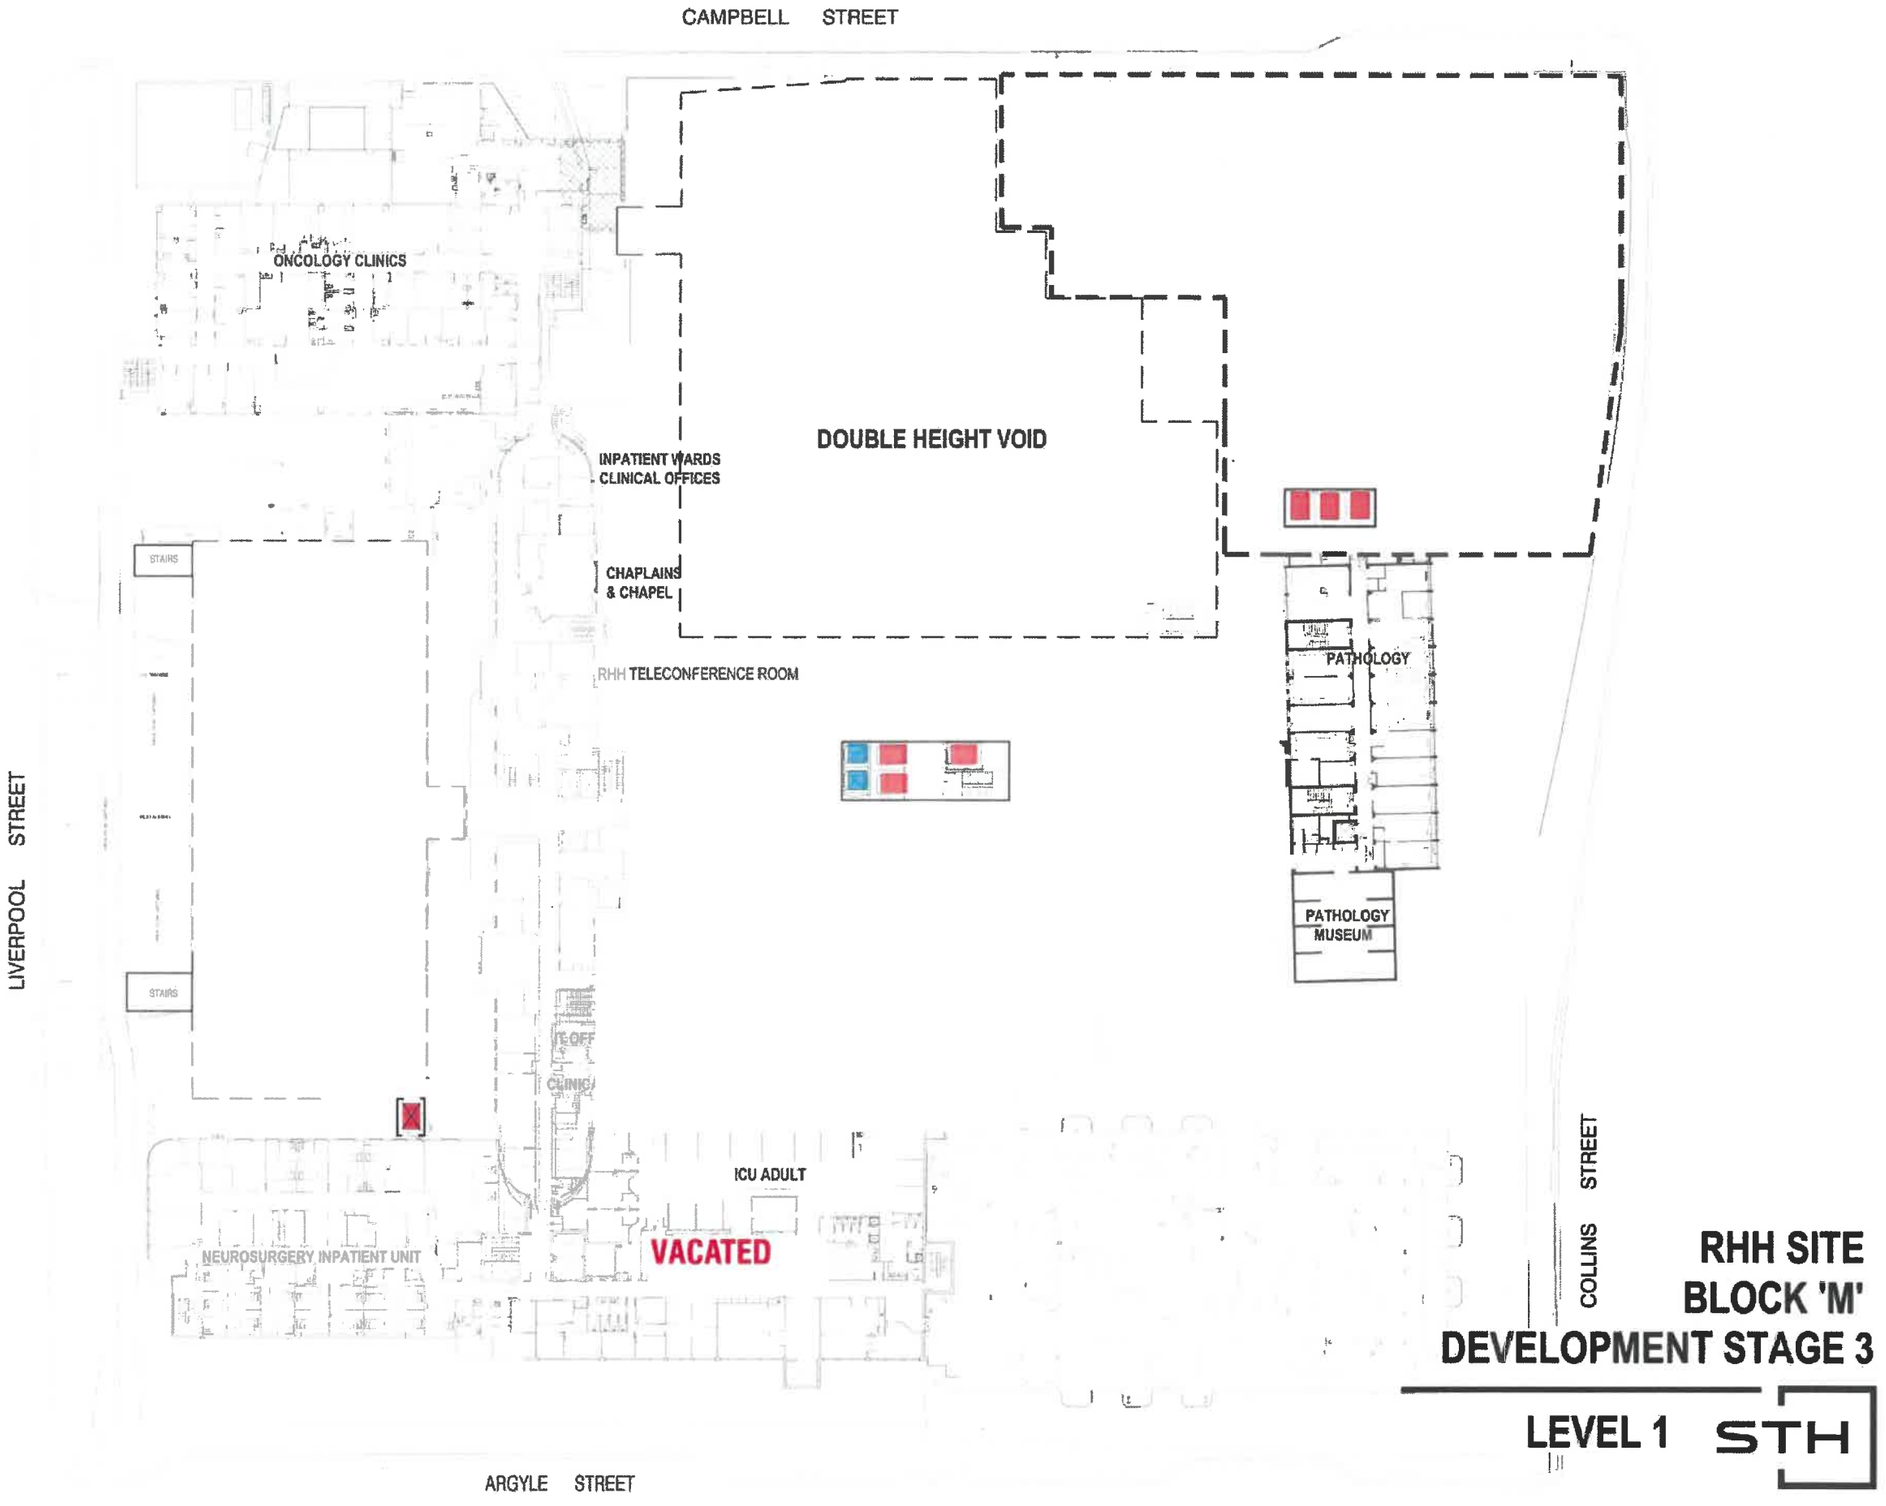

RHH SITE
BLOCK 'M'
DEVELOPMENT STAGE 3

LEVEL 1 STH

Tasmanian Government

CLIENT:	PROJECT NAME:	JOB NUMBER:	DATE:	REVISION:
THE TASMANIAN DEPARTMENT OF HEALTH	ROYAL HOBART HOSPITAL MASTER PLAN REVIEW 2019	10413	FEB 2019	A

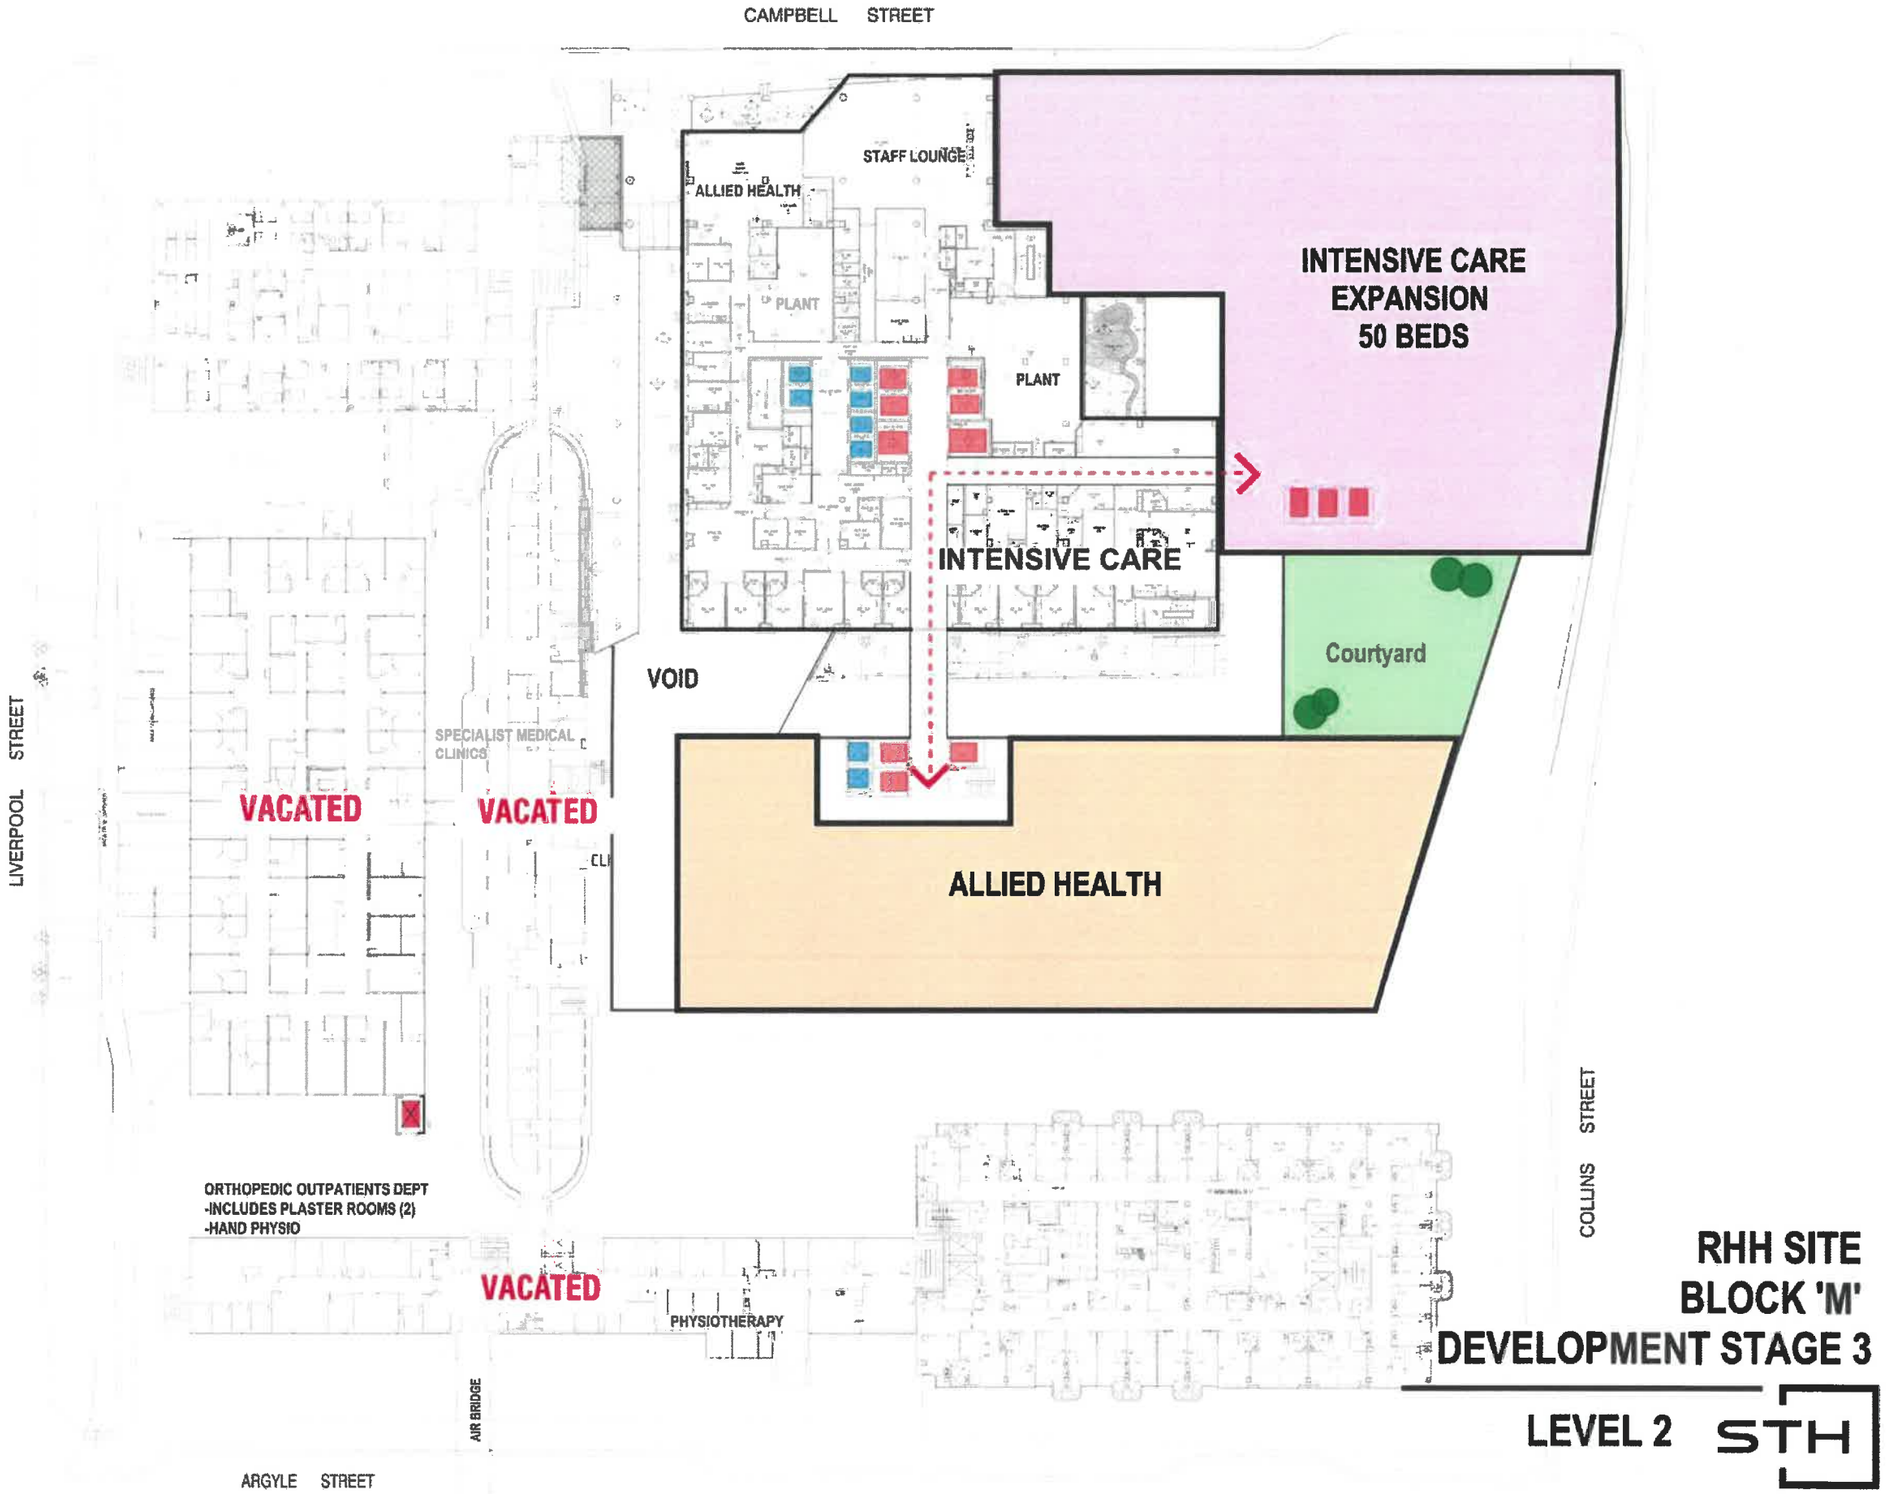

RHH SITE
BLOCK 'M'
DEVELOPMENT STAGE 3

LEVEL 2

STH

Tasmanian Government

CLIENT:	PROJECT NAME:	JOB NUMBER:	DATE:	REVISION:
THE TASMANIAN DEPARTMENT OF HEALTH	ROYAL HOBART HOSPITAL MASTER PLAN REVIEW 2019	10413	FEB 2019	A

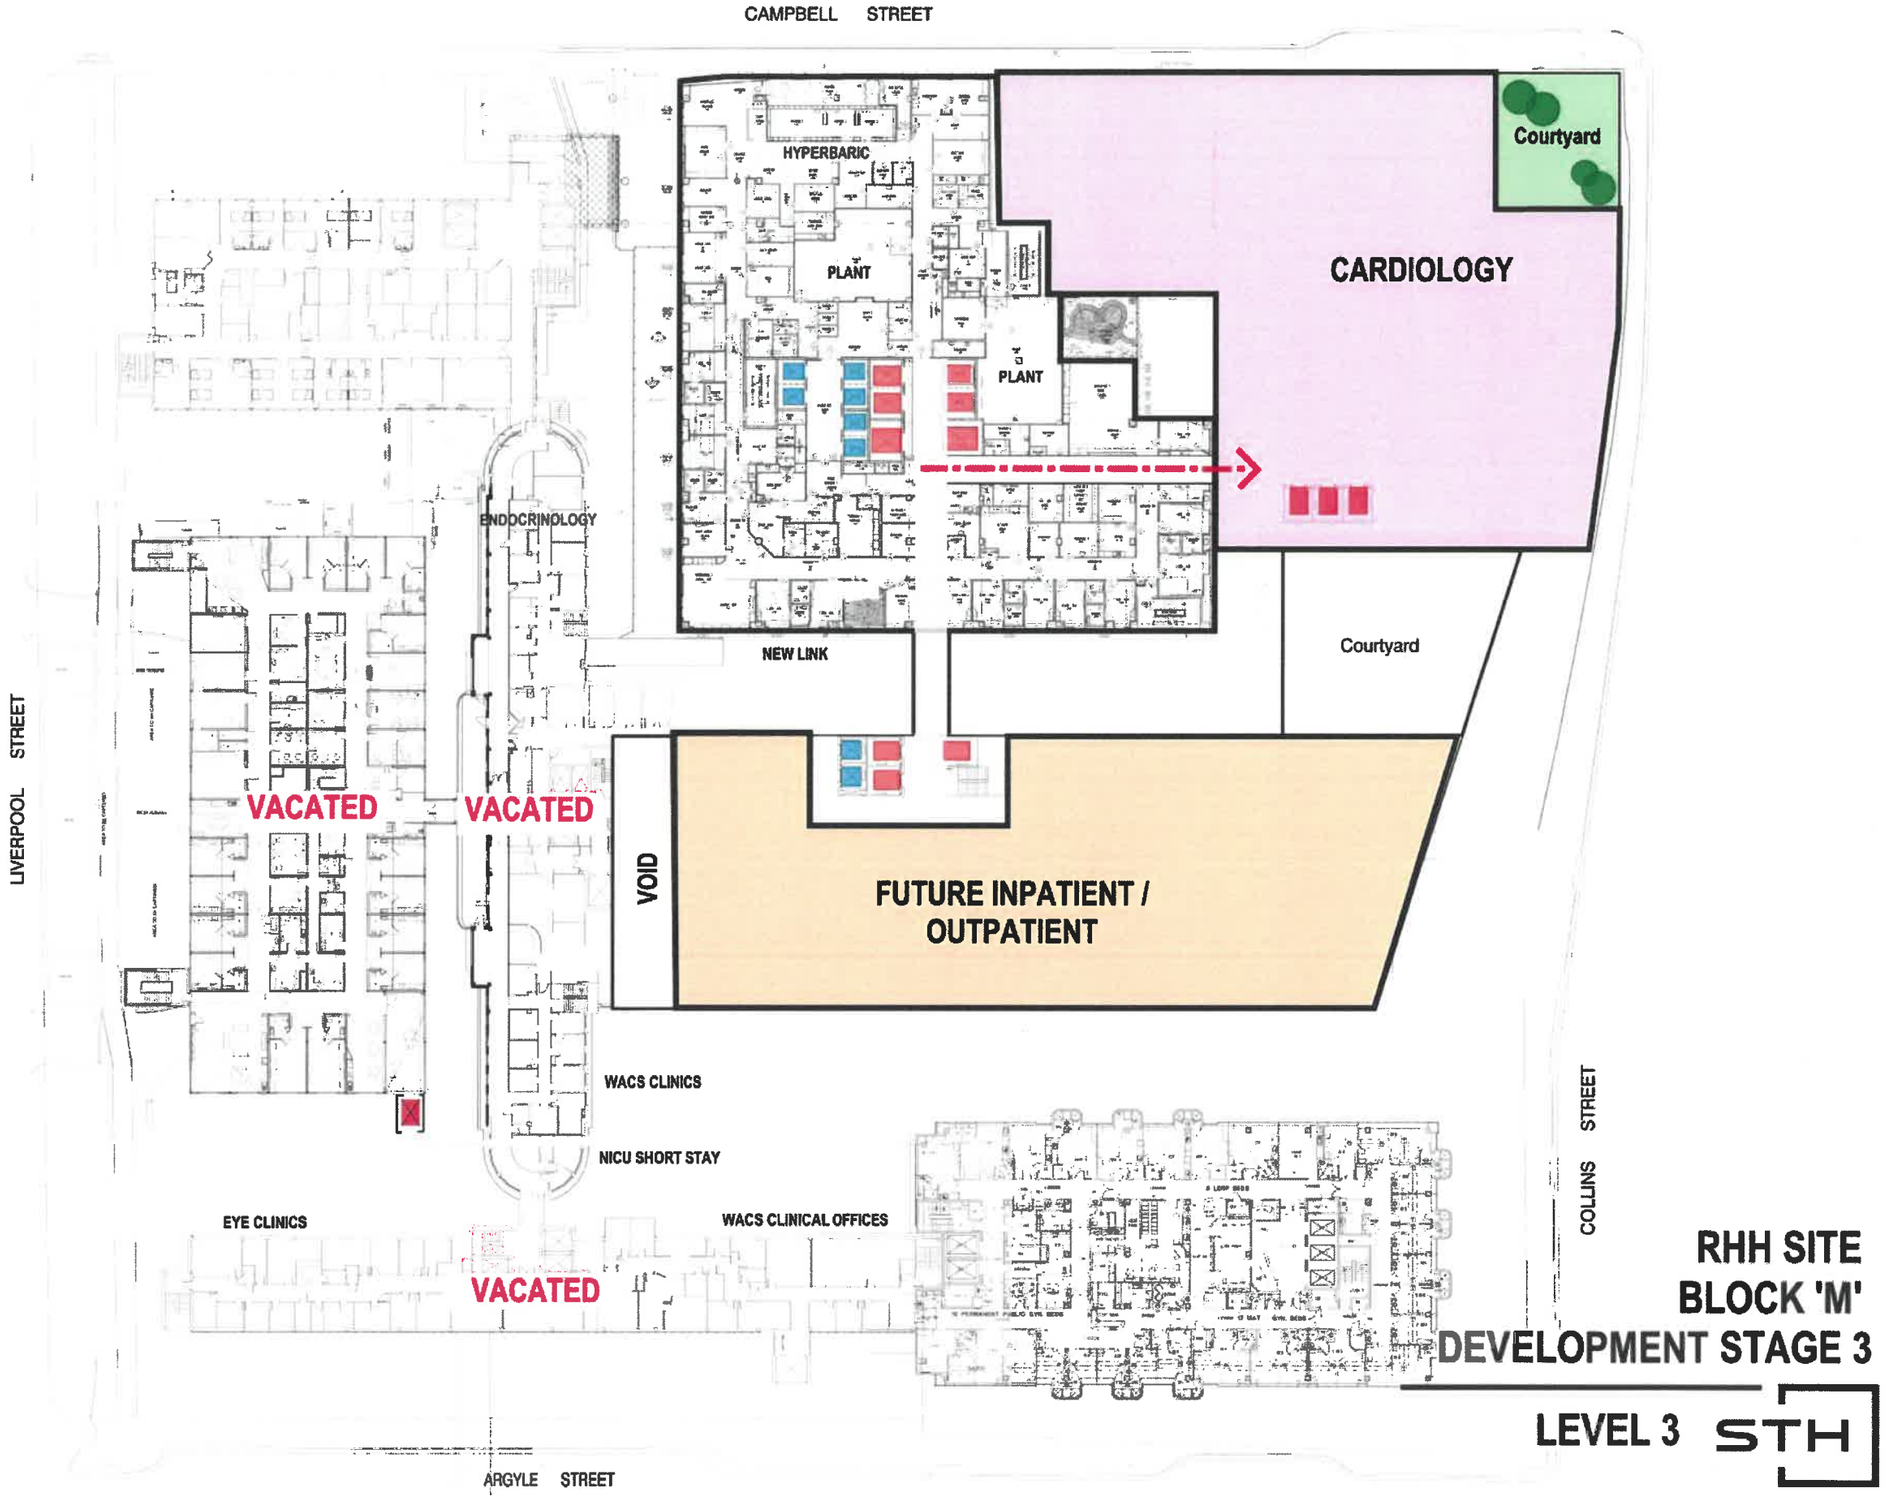

RHH SITE
BLOCK 'M'
DEVELOPMENT STAGE 3

LEVEL 3 STH

Tasmanian Government

CLIENT:	PROJECT NAME:	JOB NUMBER:	DATE:	REVISION:
THE TASMANIAN DEPARTMENT OF HEALTH	ROYAL HOBART HOSPITAL MASTER PLAN REVIEW 2019	10413	FEB 2019	A

CAMPBELL STREET

ENDOSCOPY / DAY PROCEDURE

OPERATING THEATRES

9 OPERATING THEATRES

HOLDING

RECOVERY 2

OVERY 1

STERILE STORE

RECOVERY 2

ERY 1

VACATED

INTERVENTIONAL & DAY SURGERY

LIVERPOOL STREET

SURGICAL & PERIOP SERVICES

ANAESTHETICS

VACATED

ECTION CONTROL

STATE FORENSIC PATHOLOGY SERVICE

COLLINS STREET

ARGYLE STREET

RHH SITE
BLOCK 'M'
DEVELOPMENT STAGE 3

LEVEL 4 STH

Tasmanian Government

CLIENT:	PROJECT NAME:	JOB NUMBER:	DATE:	REVISION:
THE TASMANIAN DEPARTMENT OF HEALTH	ROYAL HOBART HOSPITAL MASTER PLAN REVIEW 2019	10413	FEB 2019	A

CAMPBELL STREET

LIVERPOOL STREET

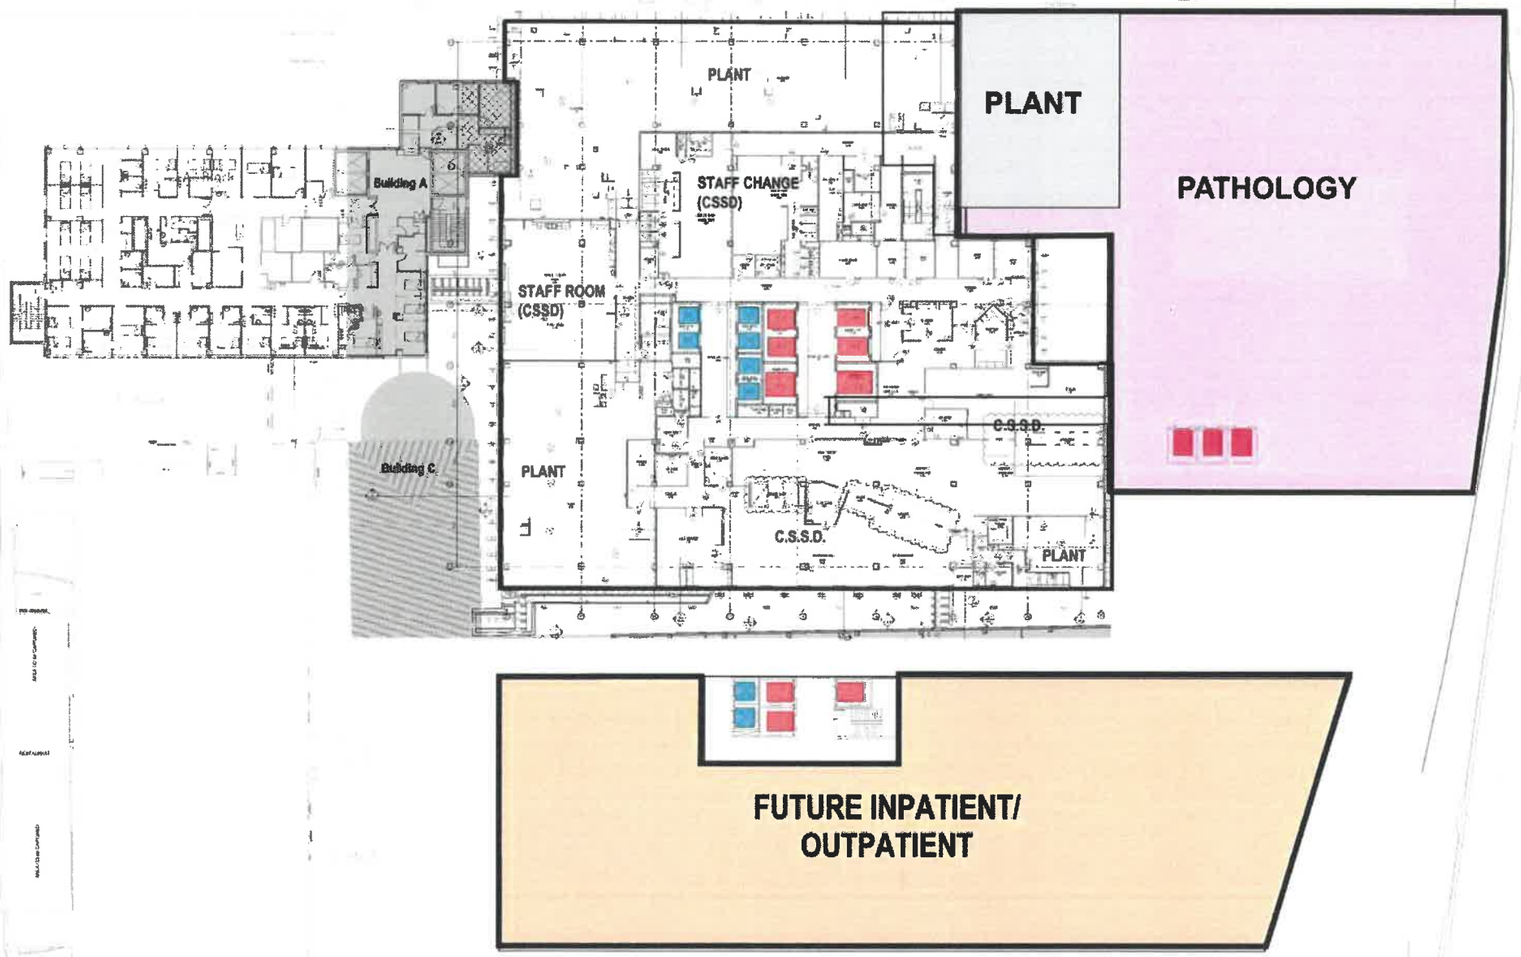

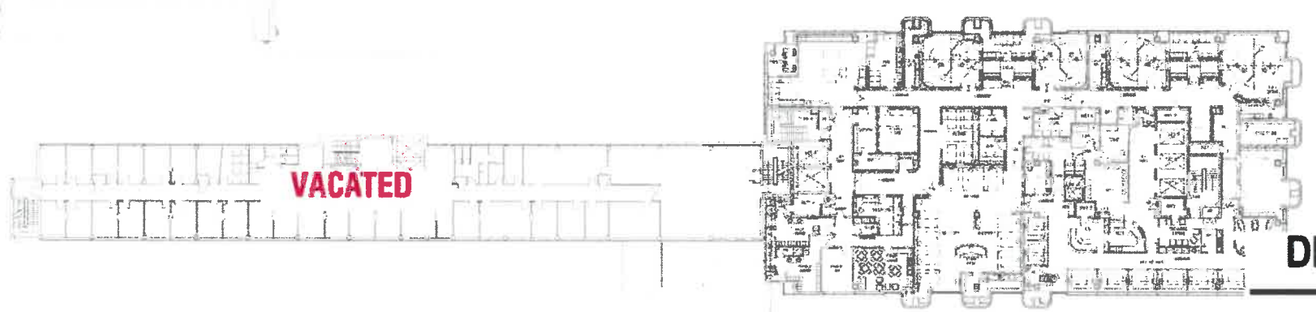

COLLINS STREET

ARGYLE STREET

RHH SITE
BLOCK 'M'
DEVELOPMENT STAGE 3

LEVEL 5

STH

Tasmanian Government

CLIENT:	PROJECT NAME:	JOB NUMBER:	DATE:	REVISION:
THE TASMANIAN DEPARTMENT OF HEALTH	ROYAL HOBART HOSPITAL MASTER PLAN REVIEW 2019	10413	FEB 2019	A

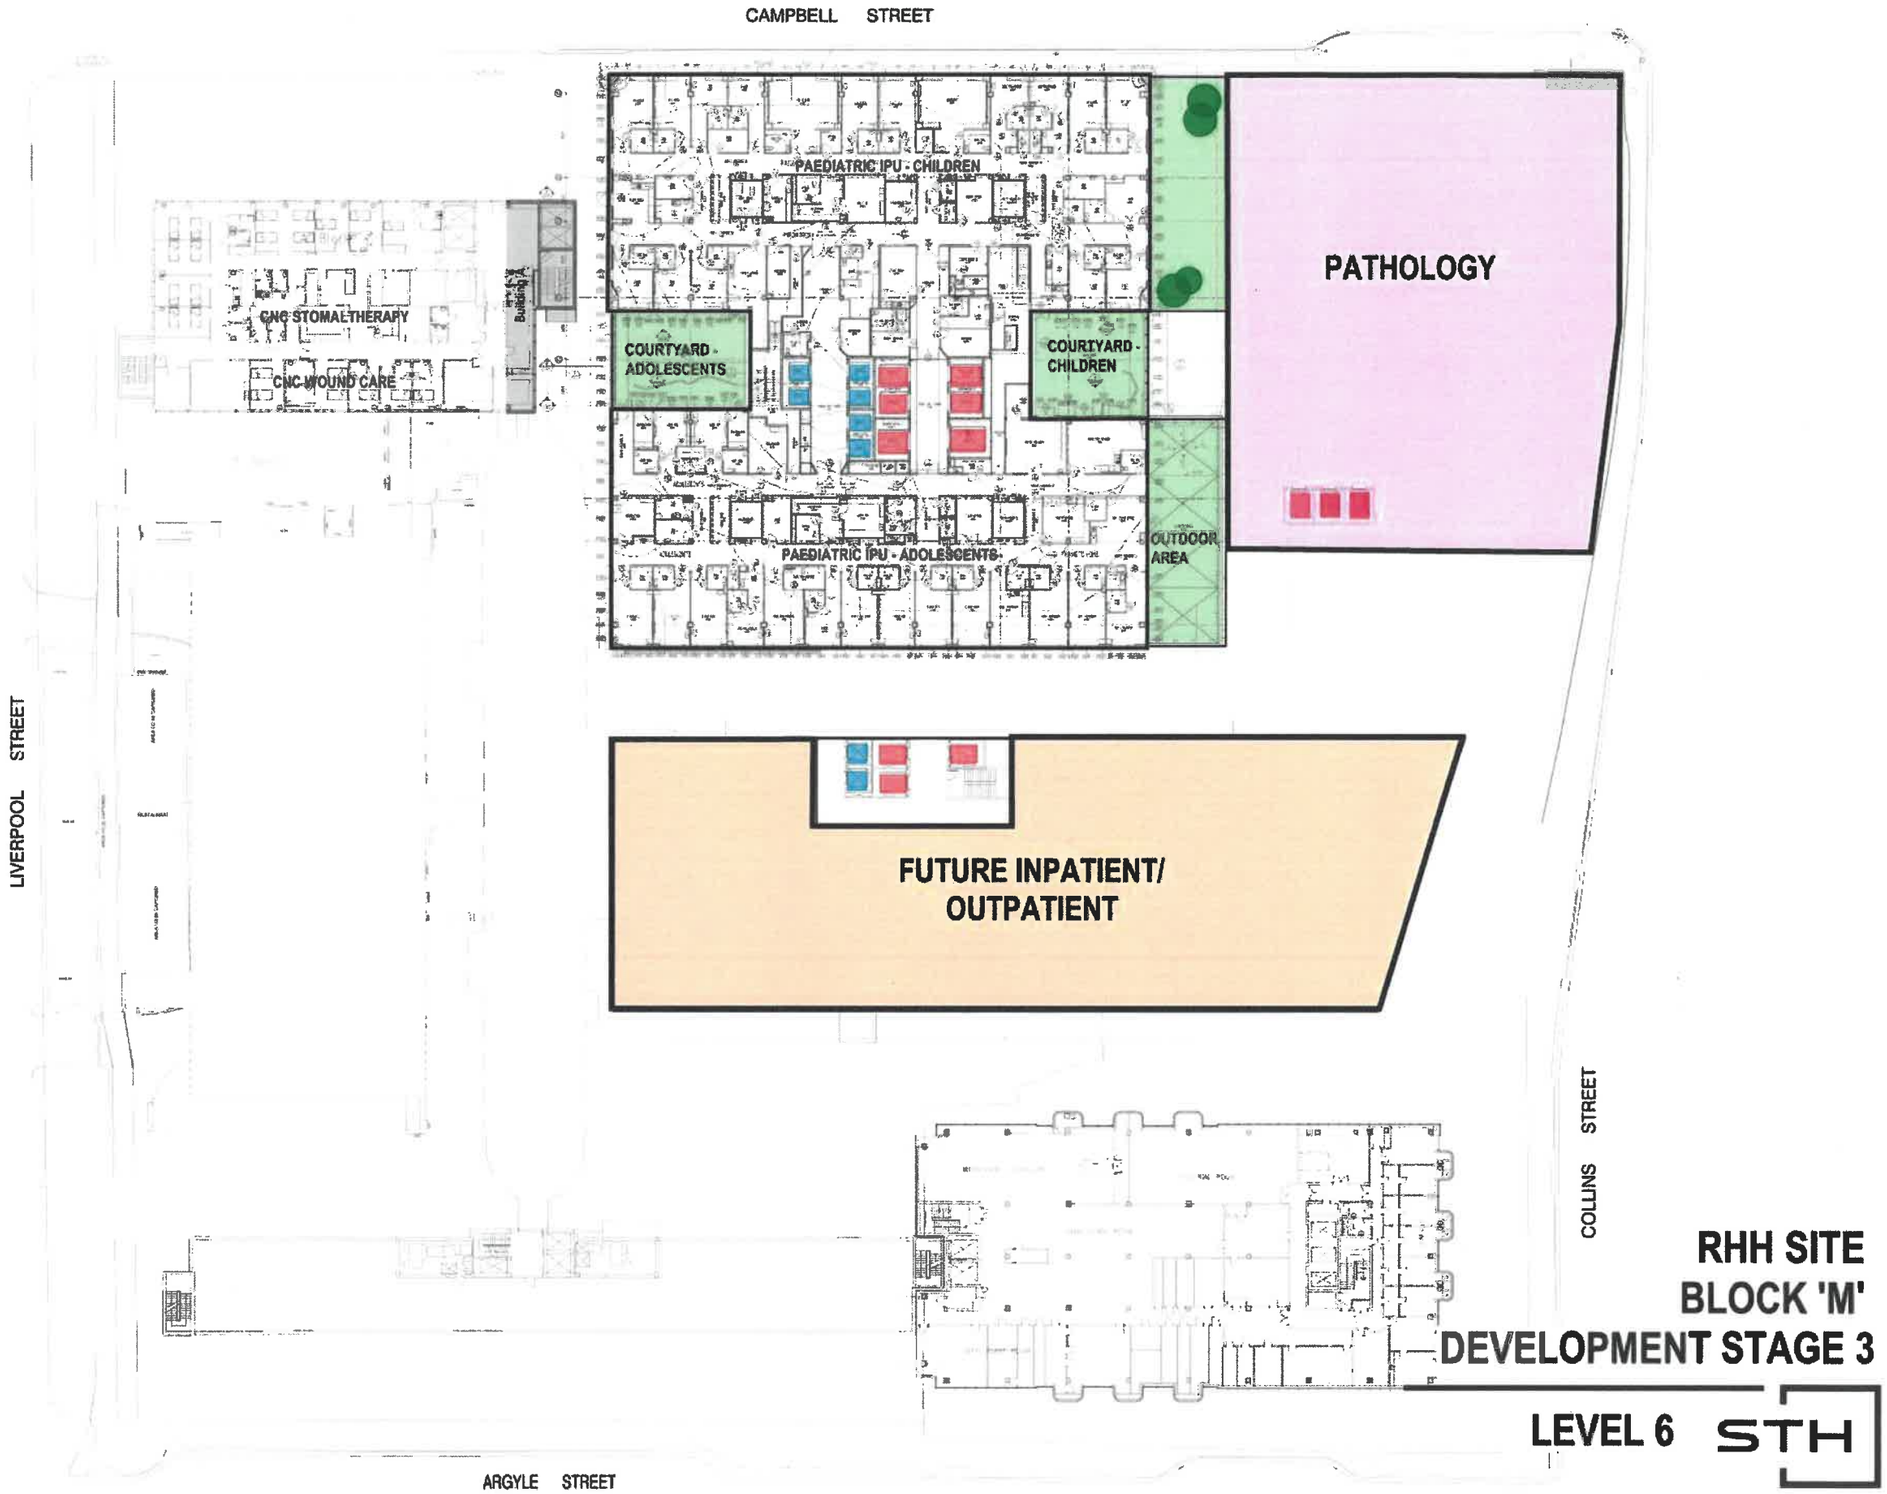

RHH SITE
BLOCK 'M'
DEVELOPMENT STAGE 3
LEVEL 6

STH

Tasmanian Government

CLIENT:	PROJECT NAME:	JOB NUMBER:	DATE:	REVISION:
THE TASMANIAN DEPARTMENT OF HEALTH	ROYAL HOBART HOSPITAL MASTER PLAN REVIEW 2019	10413	FEB 2019	A

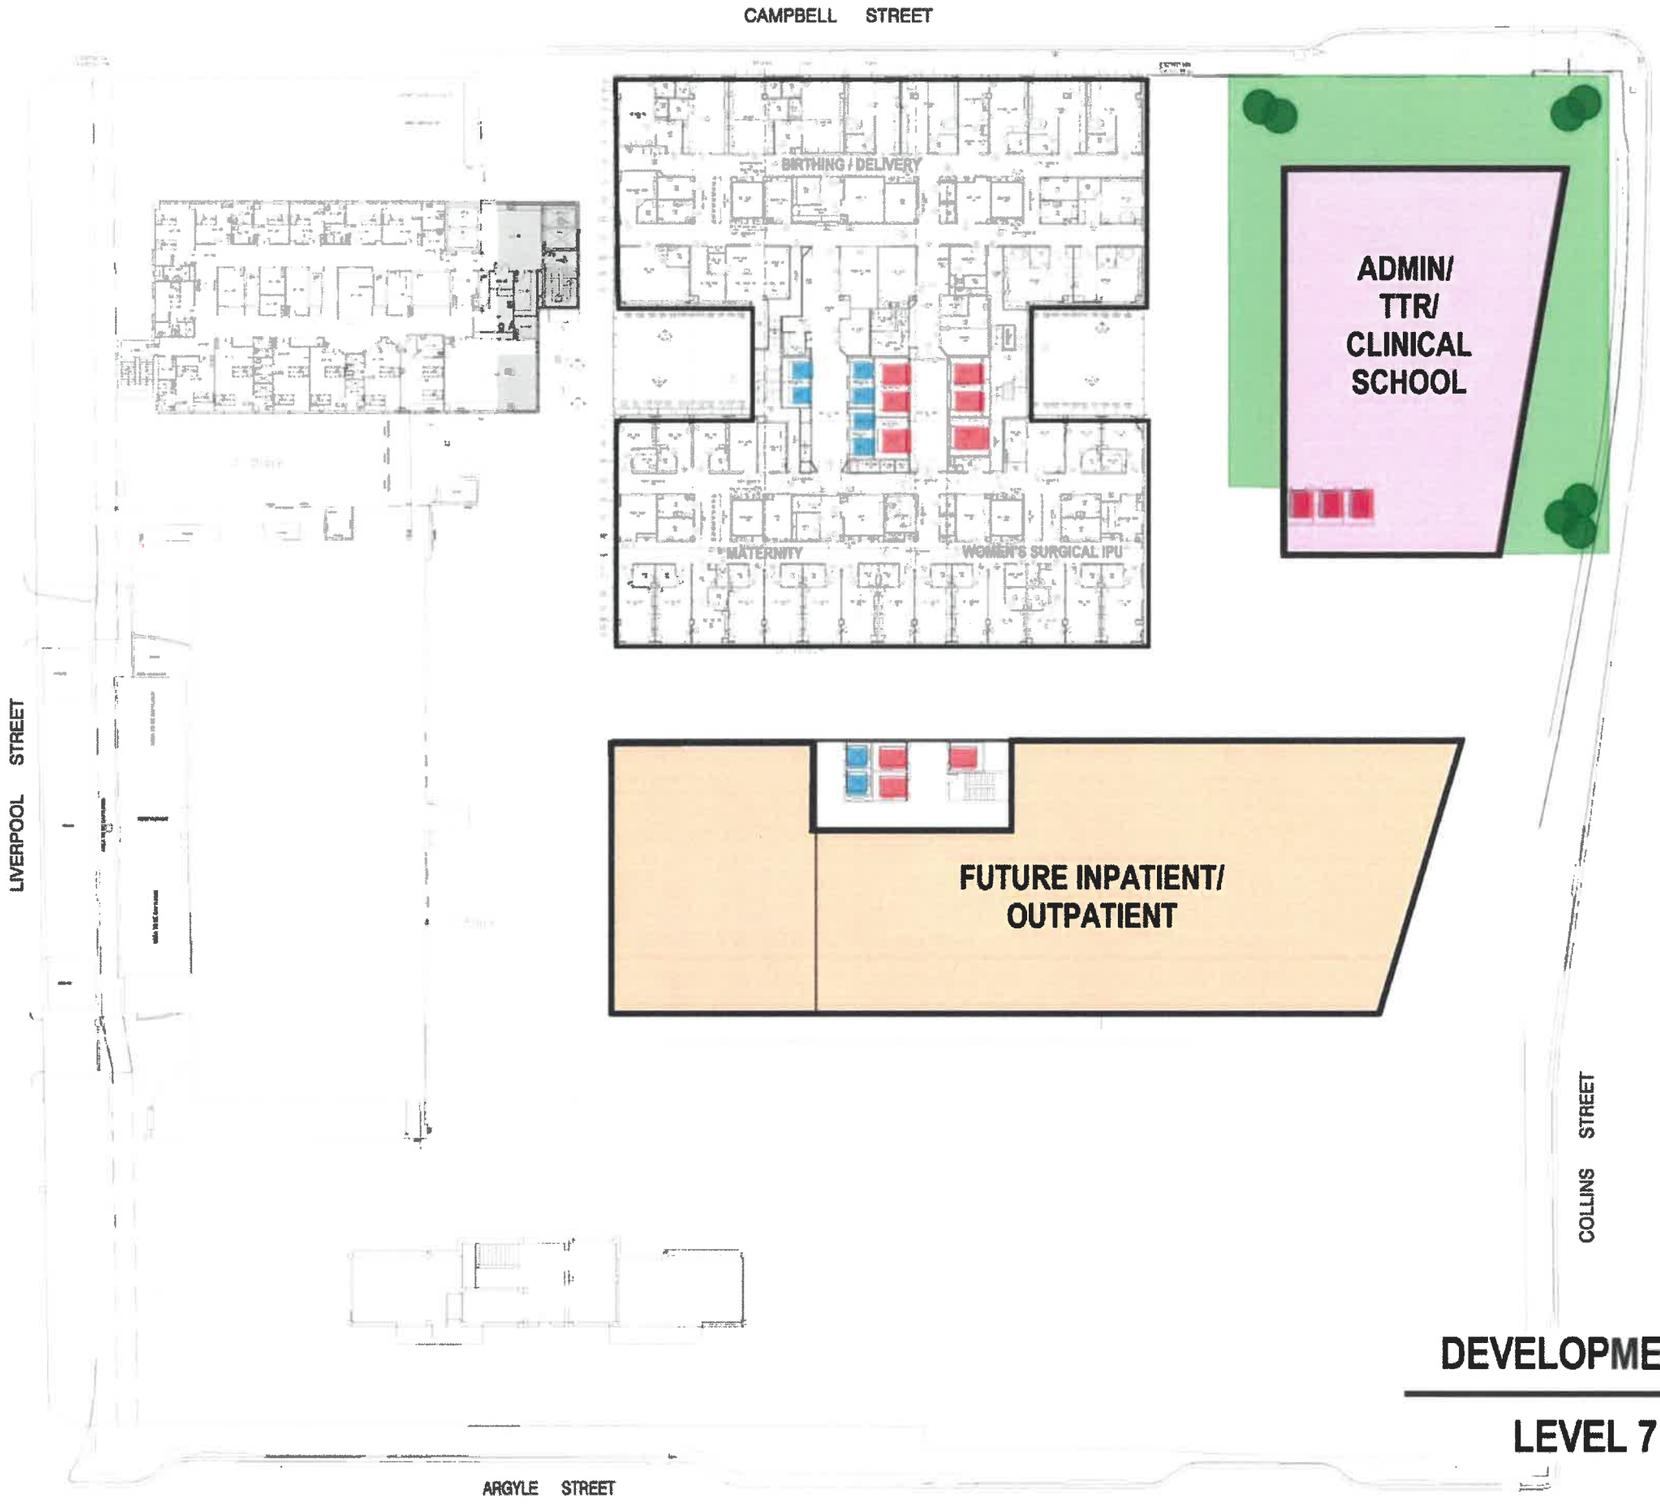

RHH SITE
BLOCK 'M'
DEVELOPMENT STAGE 3

LEVEL 7

STH

Tasmanian Government

CLIENT:	PROJECT NAME:	JOB NUMBER:	DATE:	REVISION:
THE TASMANIAN DEPARTMENT OF HEALTH	ROYAL HOBART HOSPITAL MASTER PLAN REVIEW 2019	10413	FEB 2019	A

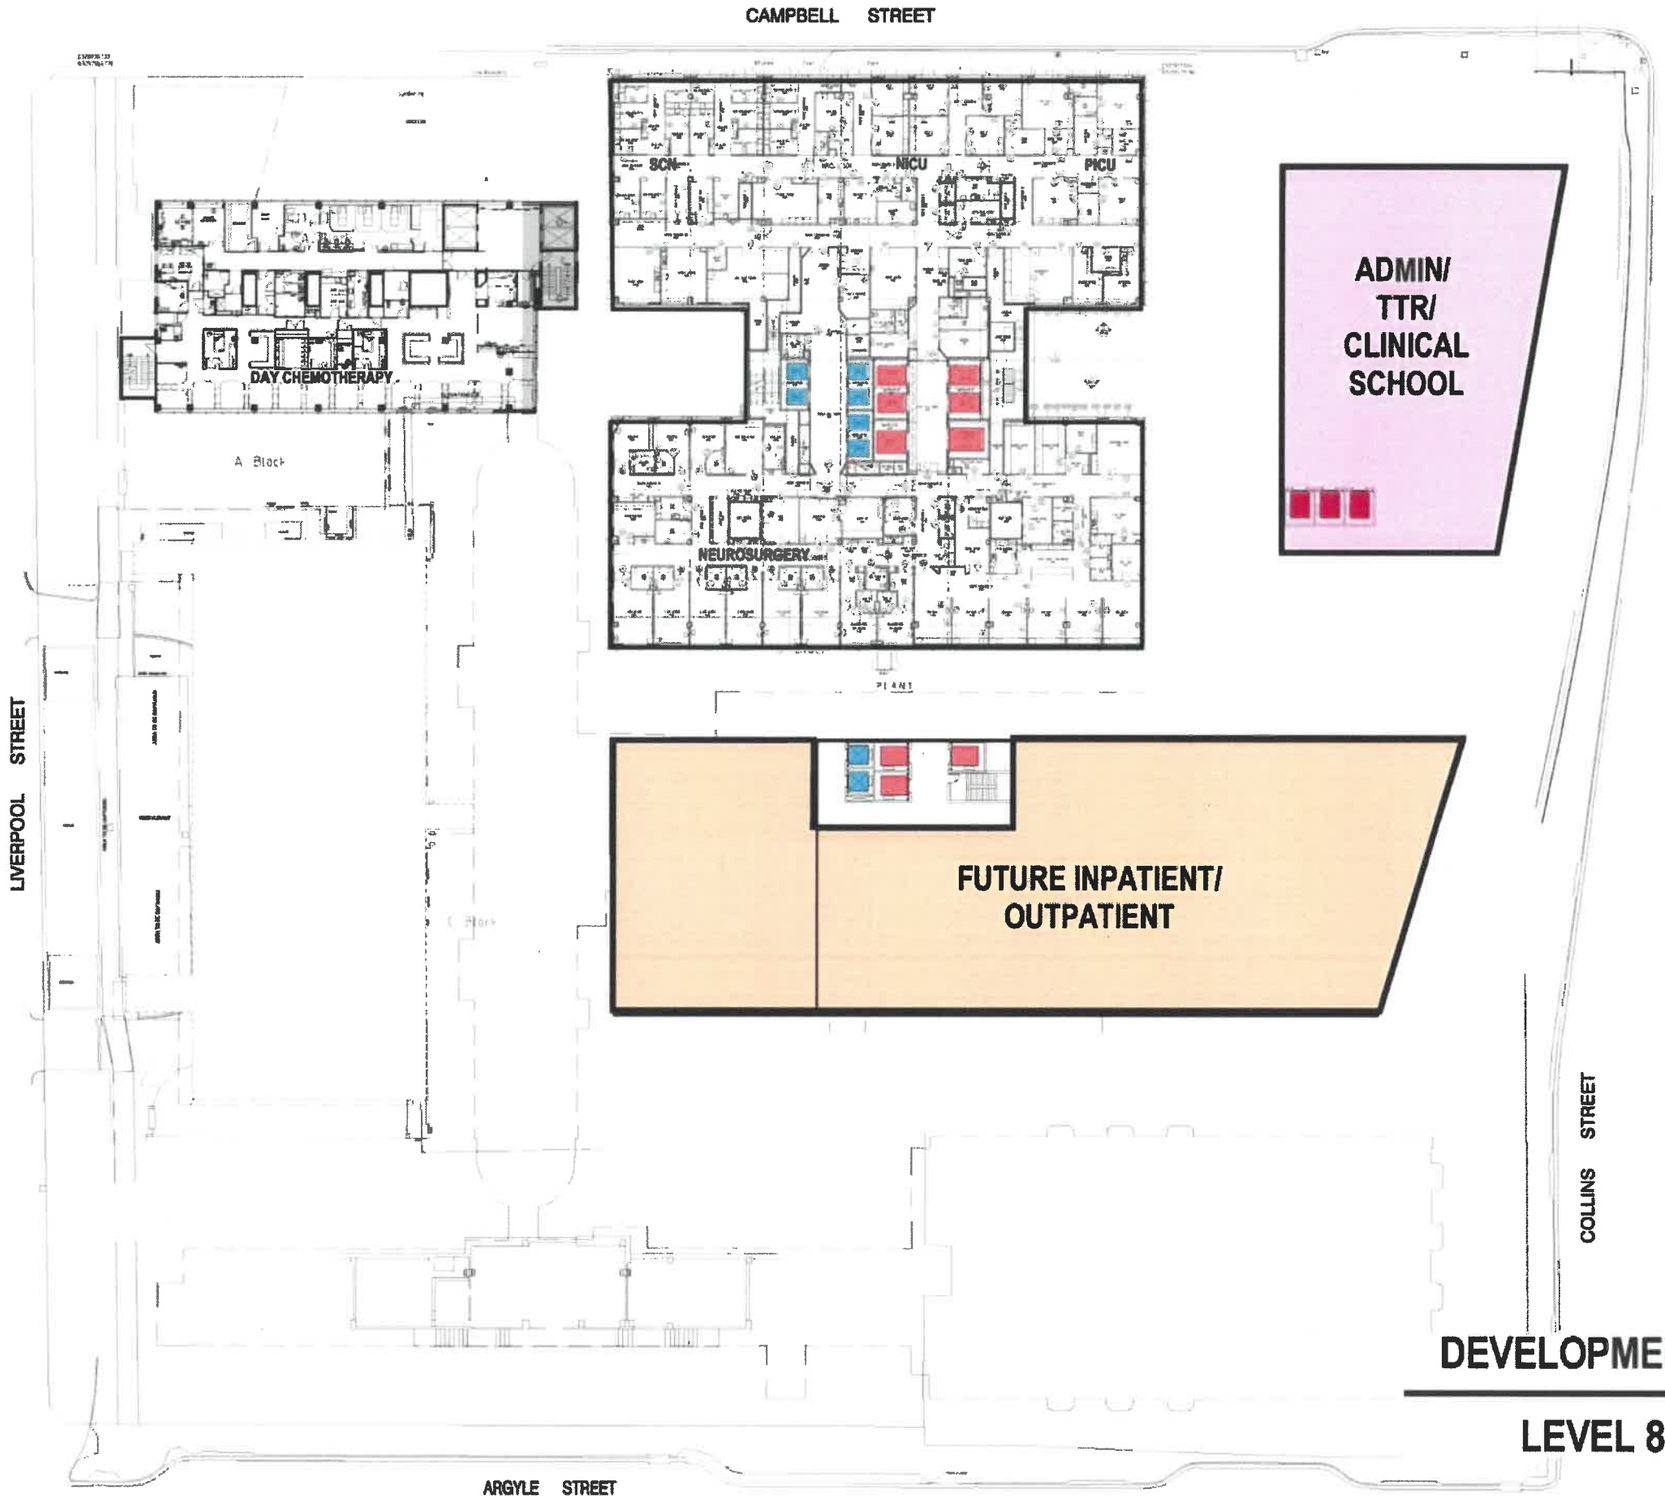

RHH SITE
BLOCK 'M'
DEVELOPMENT STAGE 3

LEVEL 8

STH

Tasmanian Government

CLIENT:	PROJECT NAME:	JOB NUMBER:	DATE:	REVISION:
THE TASMANIAN DEPARTMENT OF HEALTH	ROYAL HOBART HOSPITAL MASTER PLAN REVIEW 2019	10413	FEB 2019	A

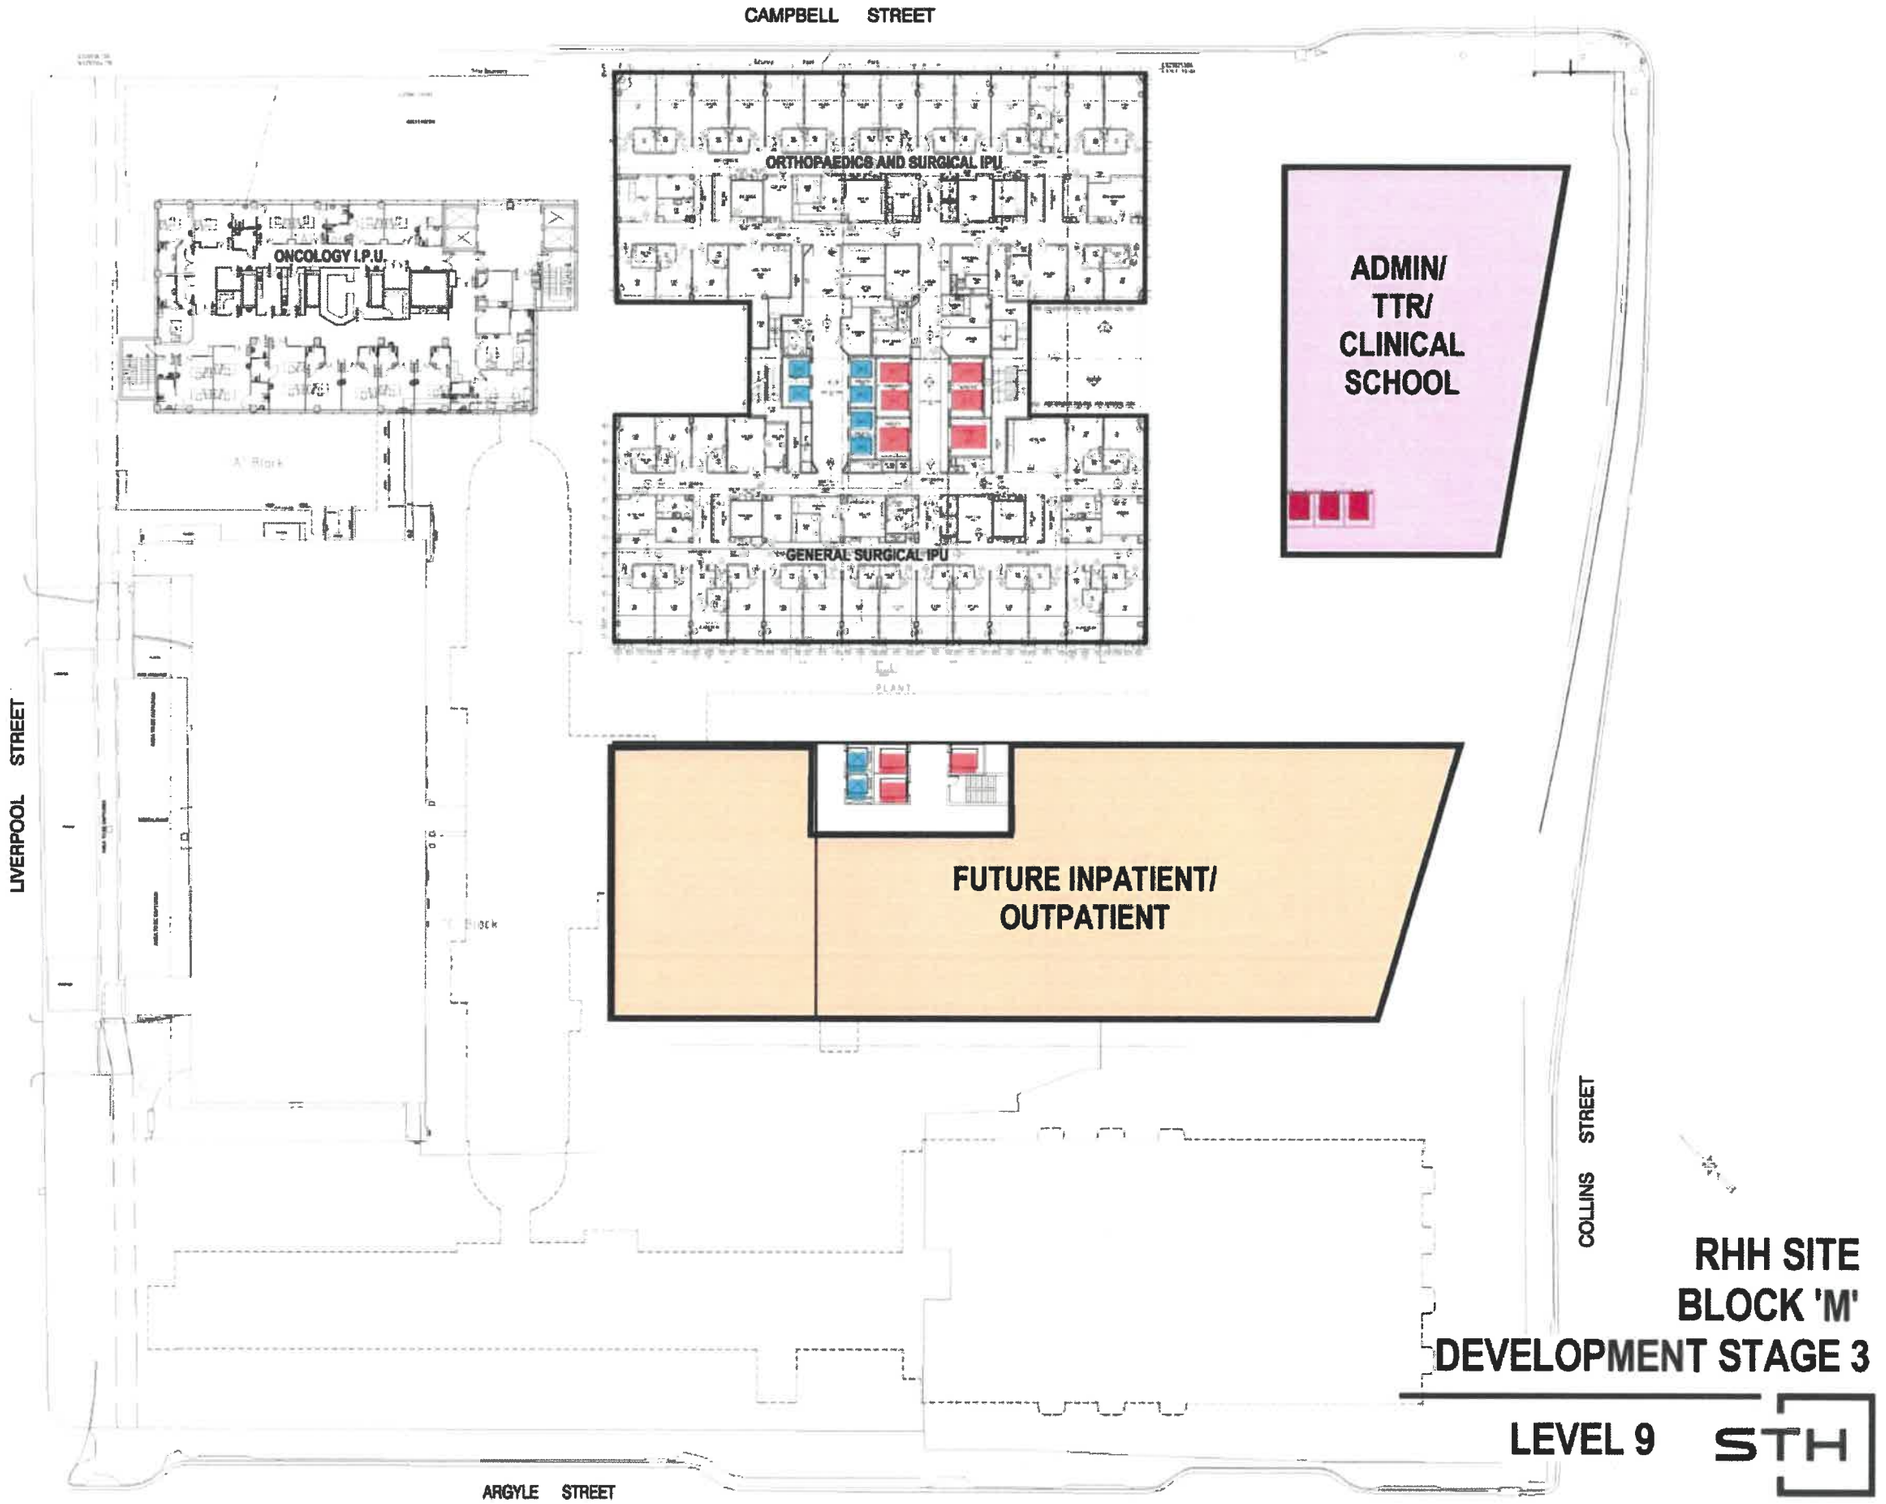

Tasmanian Government

CLIENT: THE TASMANIAN DEPARTMENT OF HEALTH

PROJECT NAME: ROYAL HOBART HOSPITAL MASTER PLAN REVIEW 2019

JOB NUMBER: 10413

DATE: FEB 2019

REVISION: A

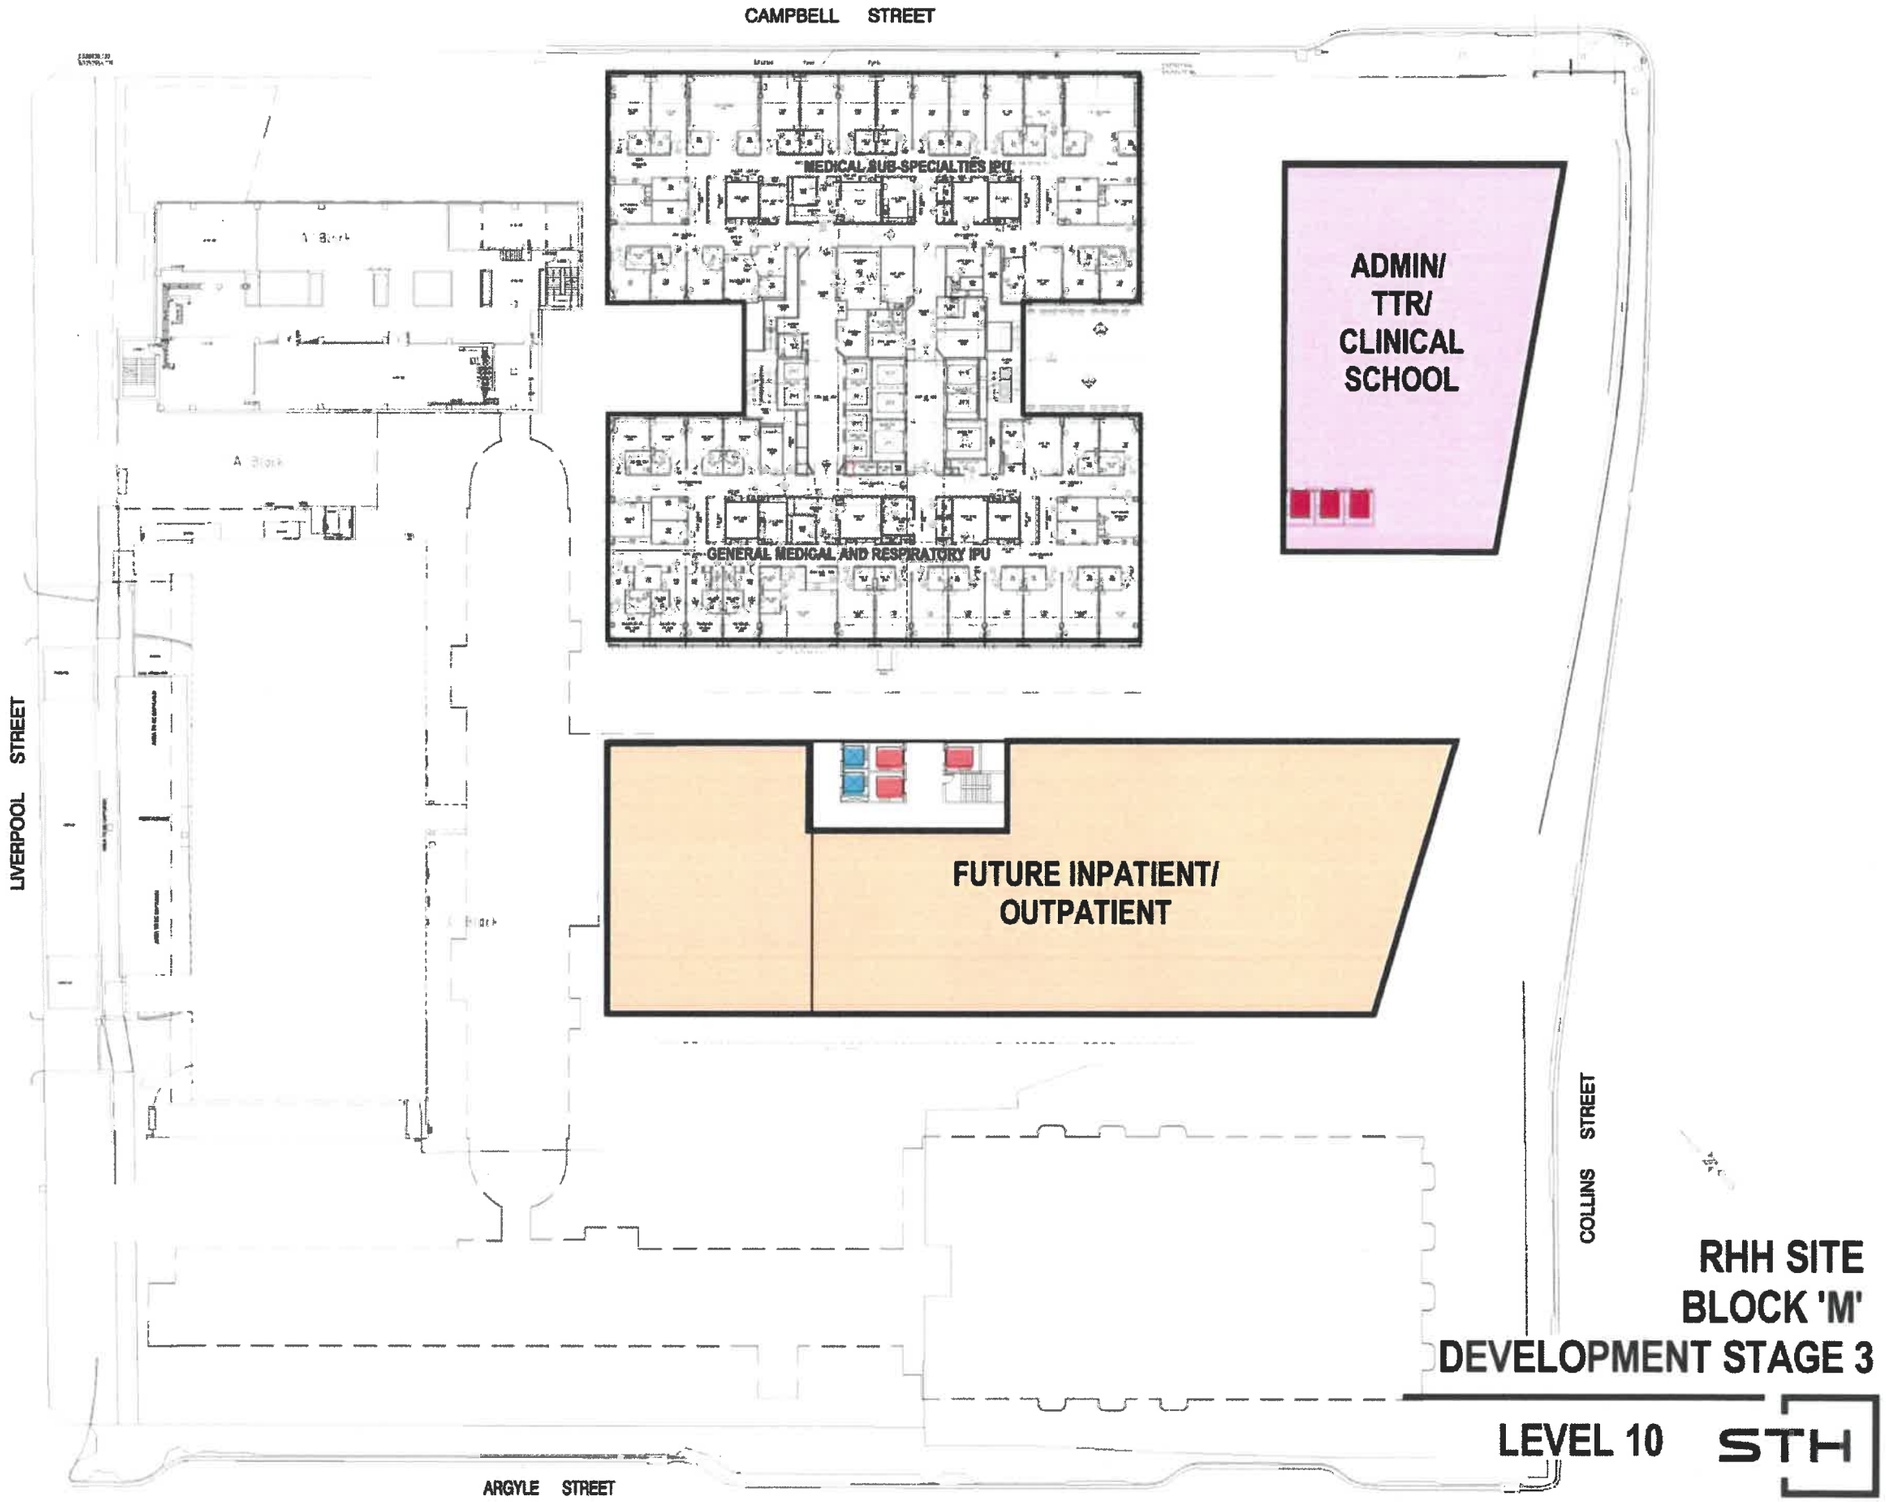

Tasmanian Government

CLIENT:	PROJECT NAME:	JOB NUMBER:	DATE:	REVISION:
THE TASMANIAN DEPARTMENT OF HEALTH	ROYAL HOBART HOSPITAL MASTER PLAN REVIEW 2019	10413	FEB 2019	A

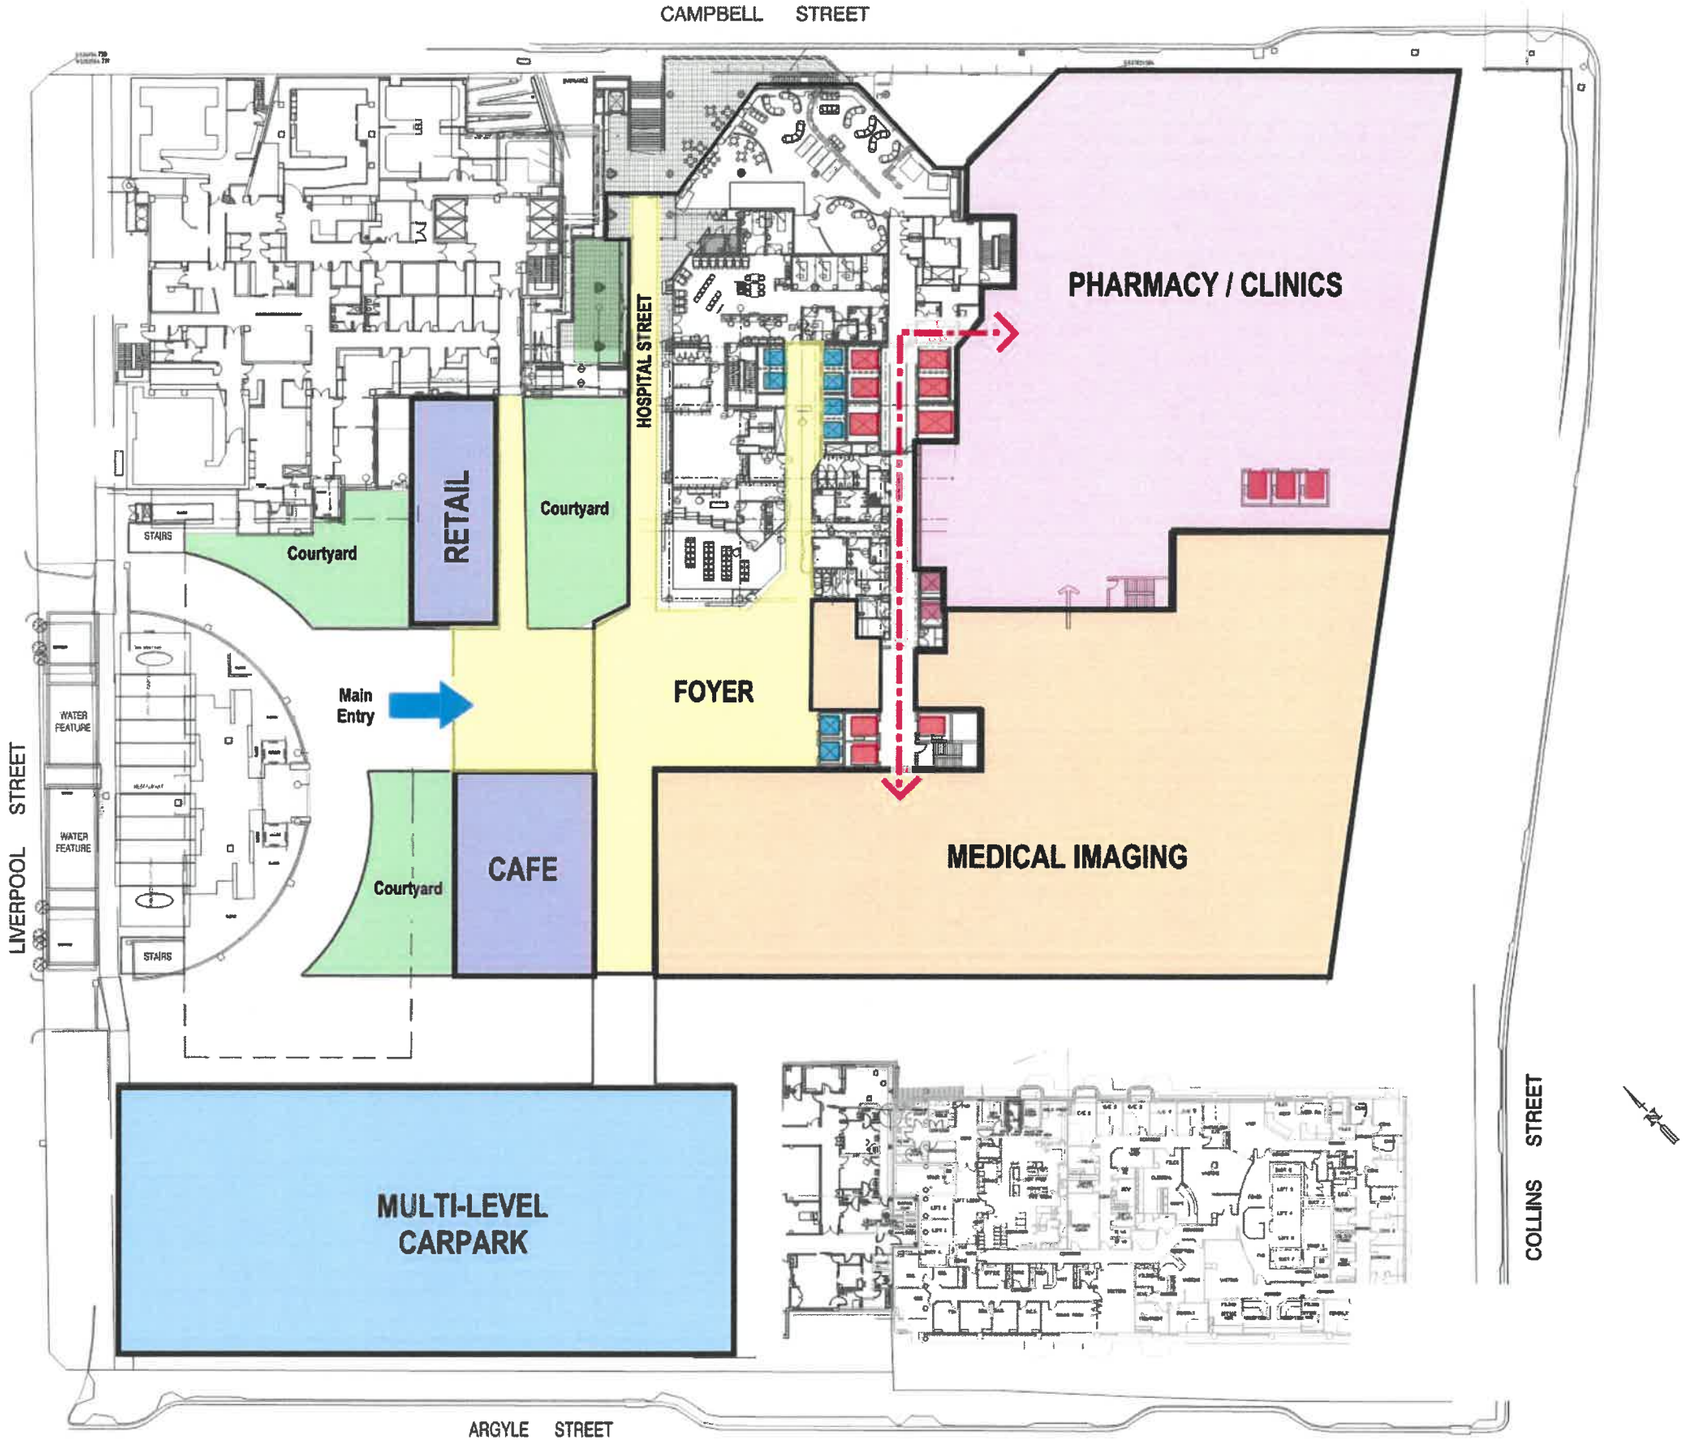

RHH SITE BLOCK N DEVELOPMENT STAGE 4

CLIENT:	PROJECT NAME:	JOB NUMBER:	DATE:	REVISION:
THE TASMANIAN DEPARTMENT OF HEALTH	ROYAL HOBART HOSPITAL MASTER PLAN REVIEW 2019	10413	FEB 2019	A

Tasmanian Government

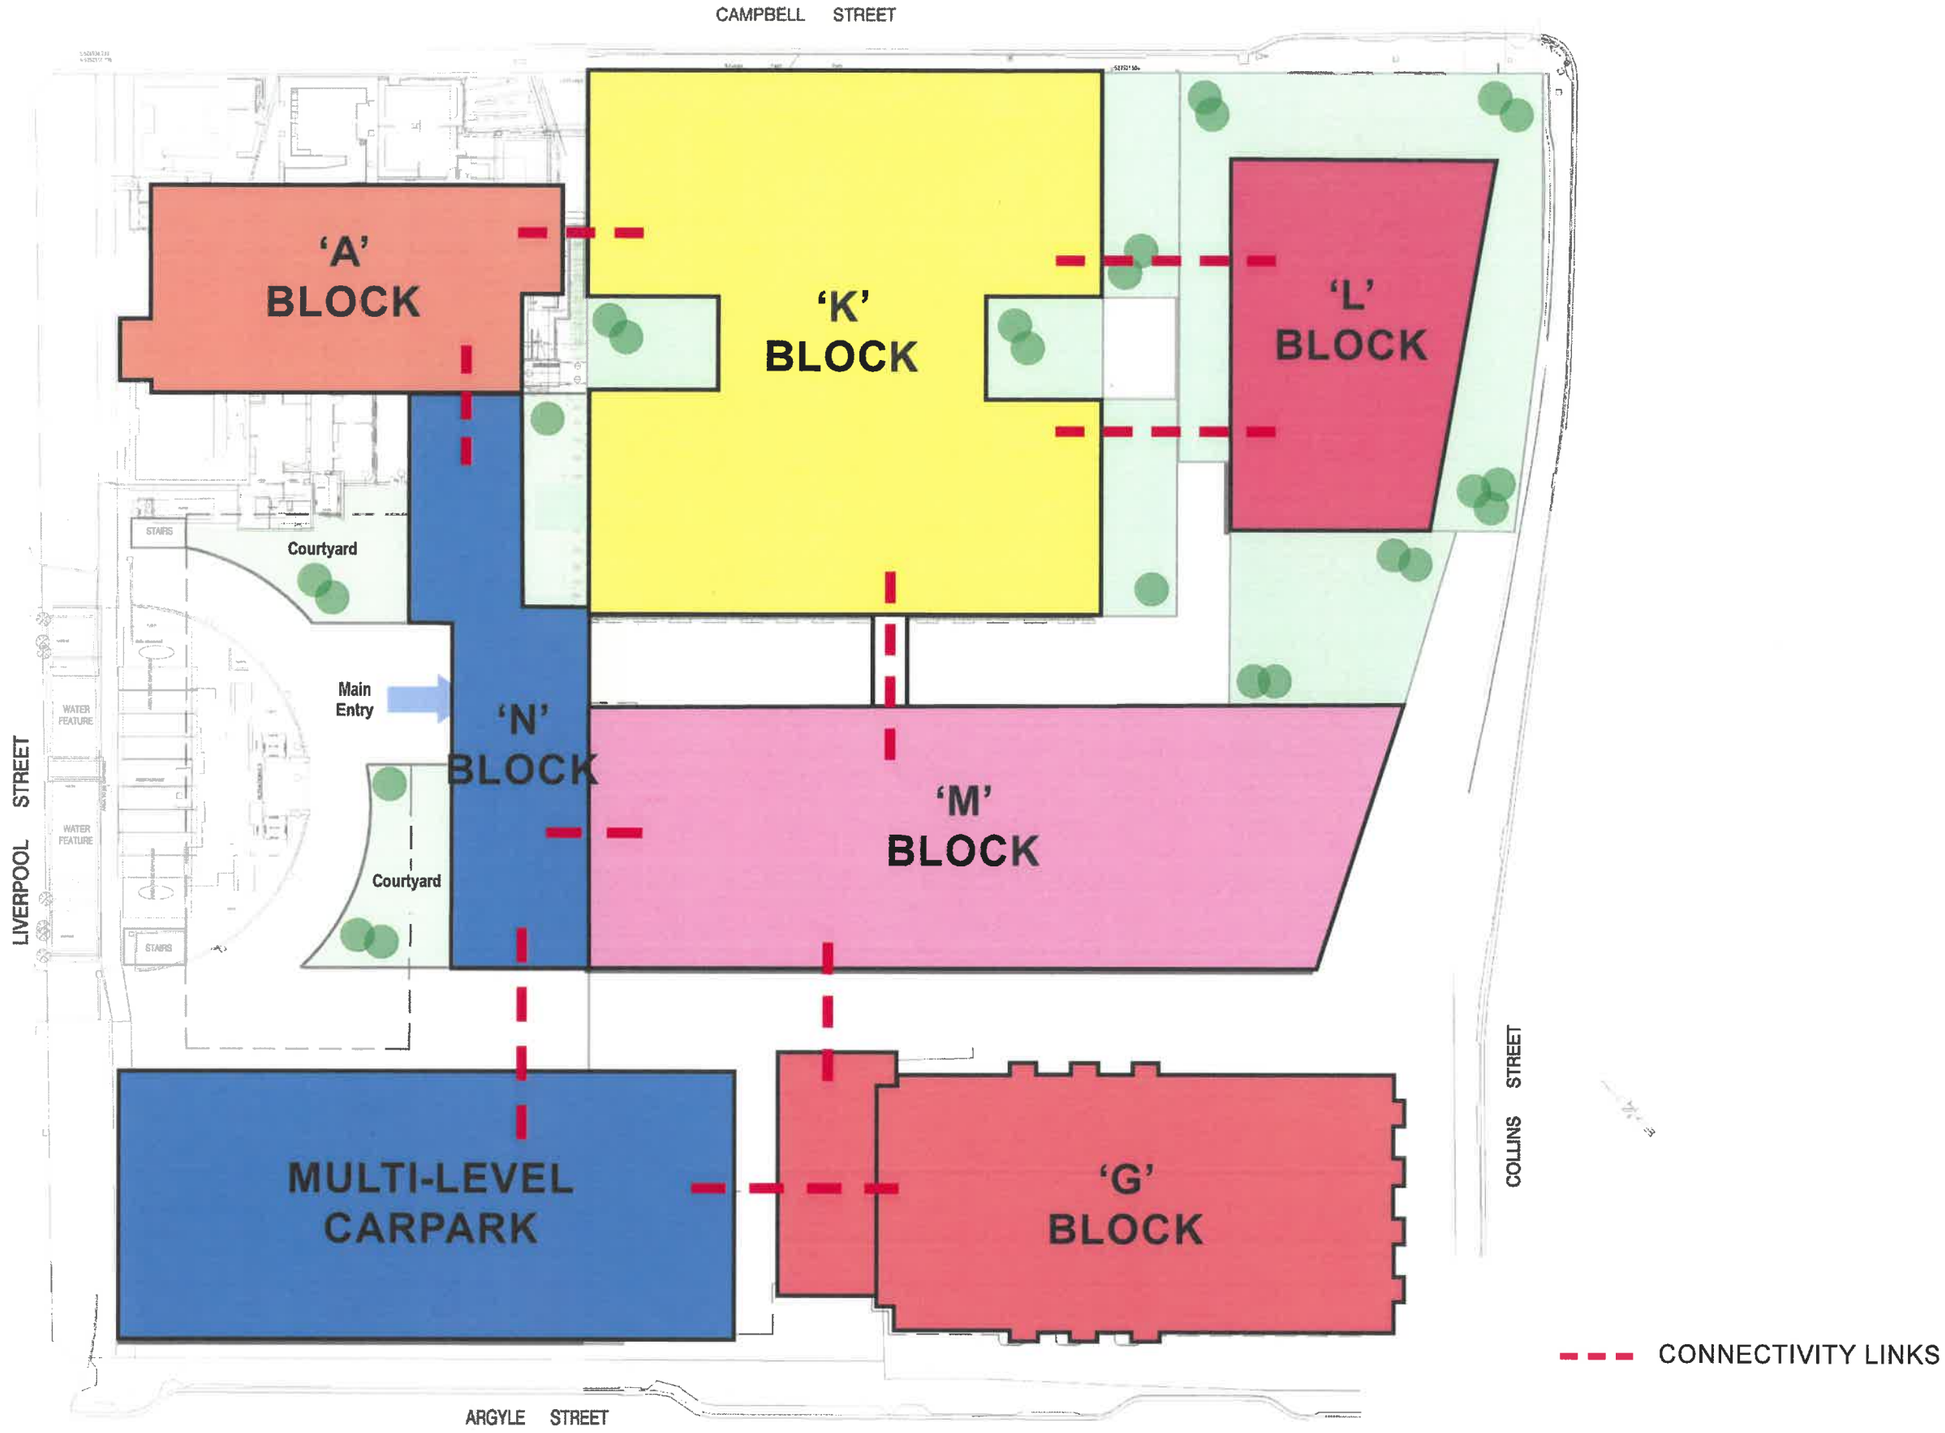

ROYAL HOBART HOSPITAL SITE - ALL STAGES

Tasmanian Government

CLIENT:	PROJECT NAME:	JOB NUMBER:	DATE:	REVISION:
THE TASMANIAN DEPARTMENT OF HEALTH	ROYAL HOBART HOSPITAL MASTER PLAN REVIEW 2019	10413	FEB 2019	A

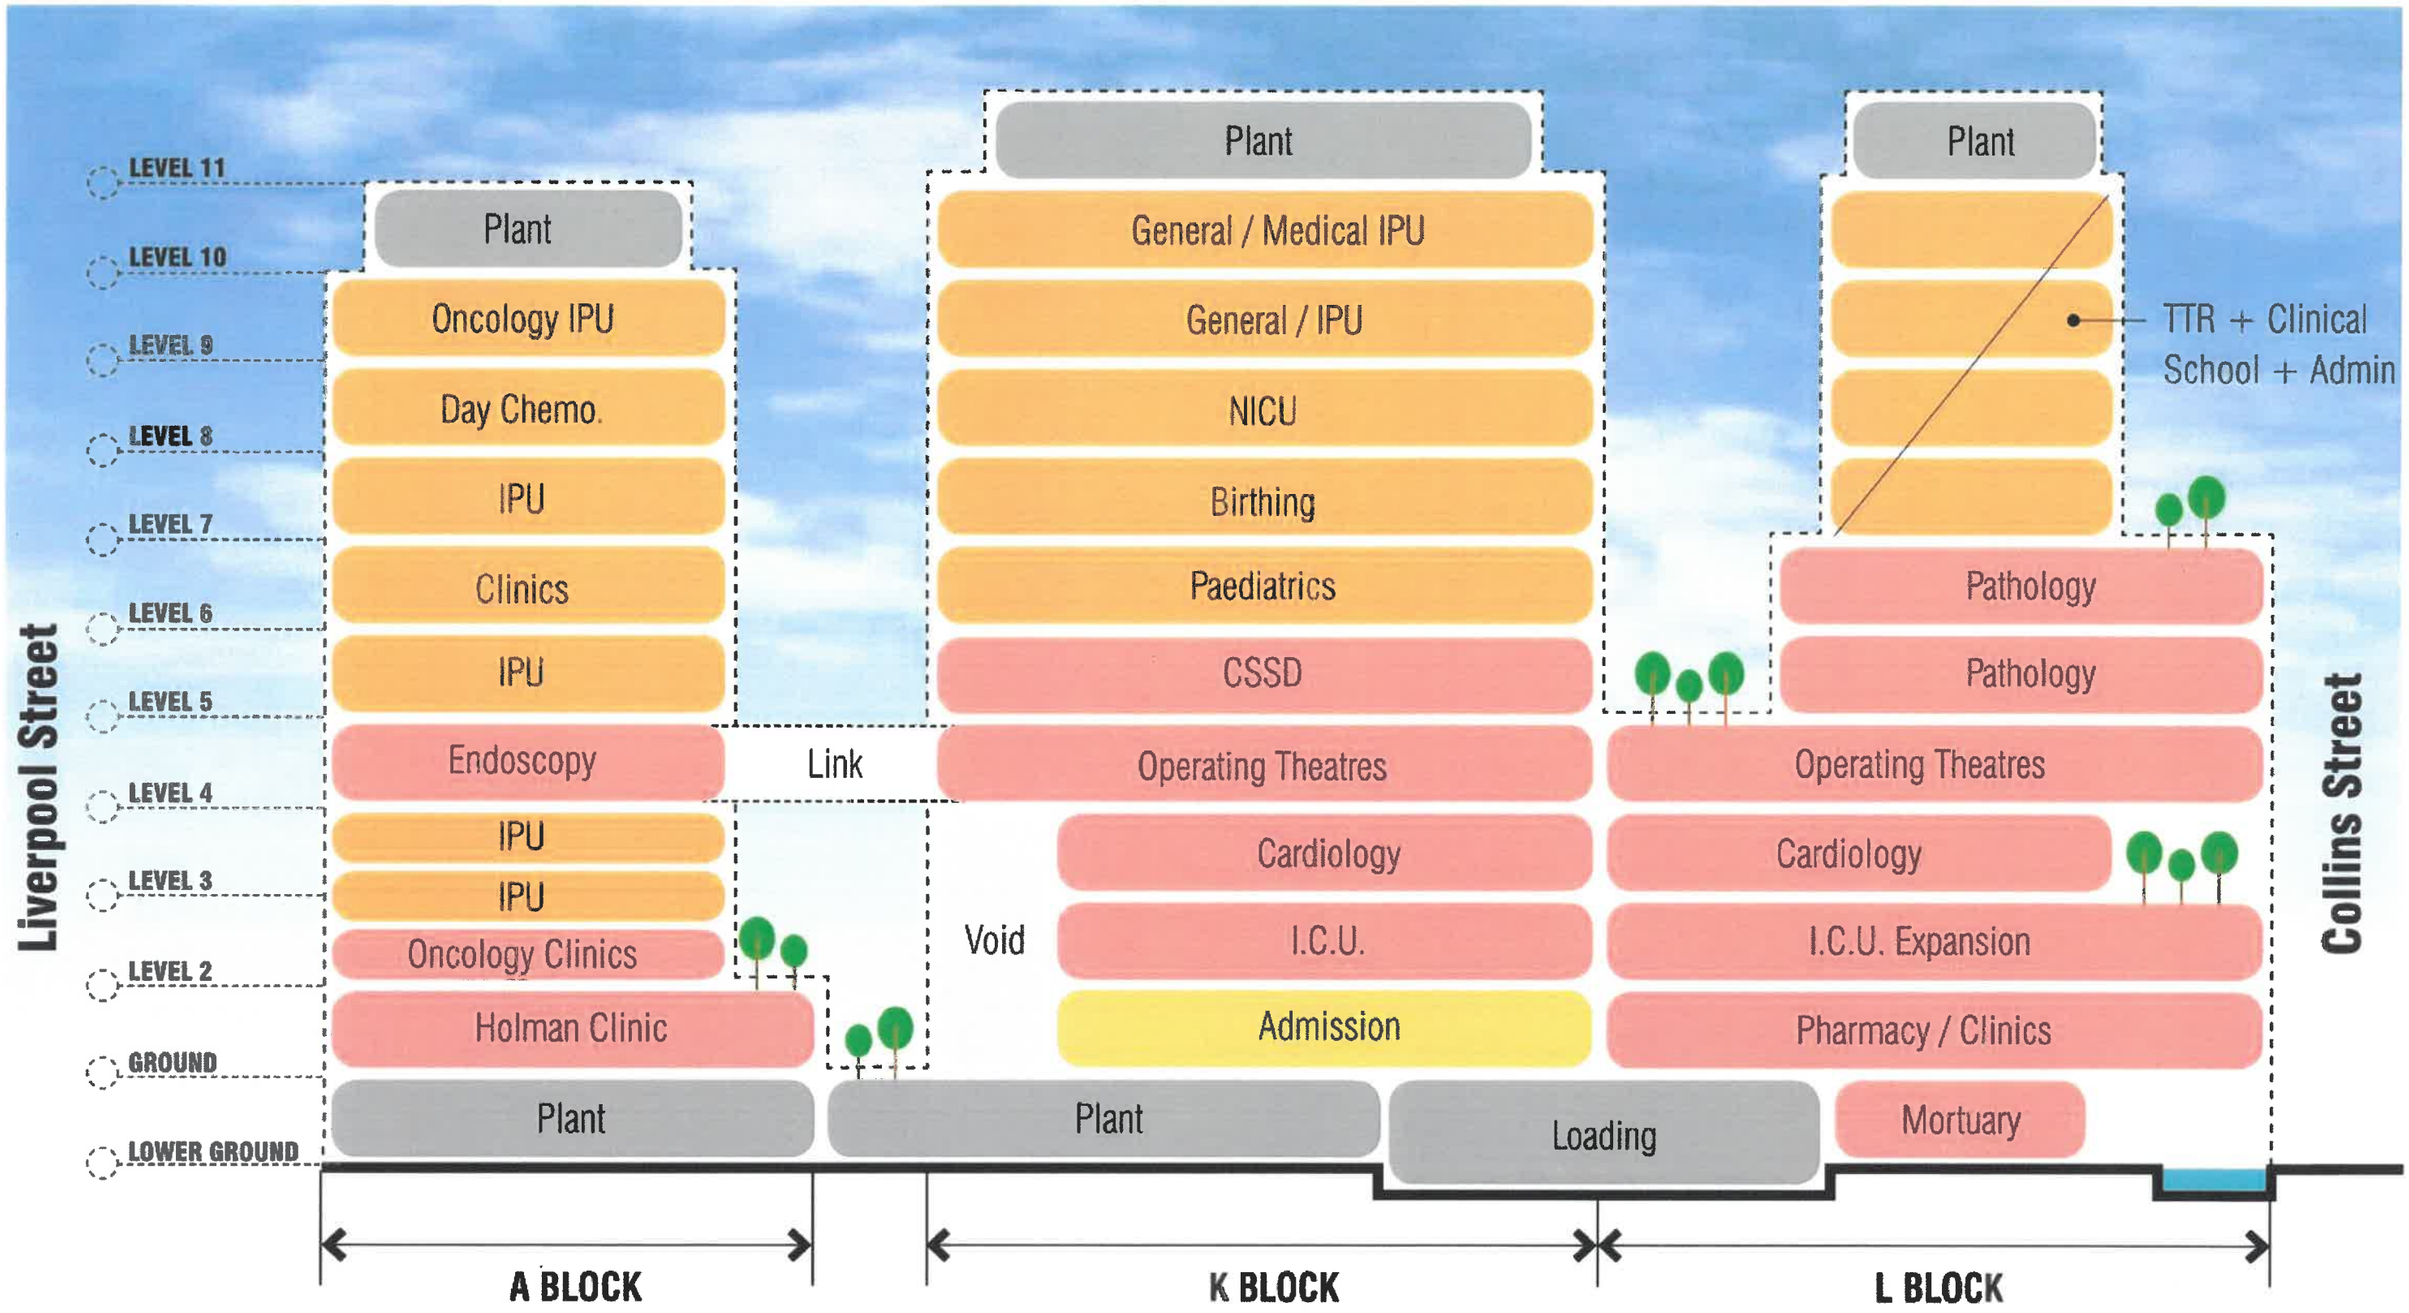

PREFERRED MASTER PLAN REVIEW 2019 BLOCKS - A,K & L

Tasmanian Government

CLIENT:	PROJECT NAME:	JOB NUMBER:	DATE:	REVISION:
THE TASMANIAN DEPARTMENT OF HEALTH	ROYAL HOBART HOSPITAL MASTER PLAN REVIEW 2019	10413	FEB 2019	A

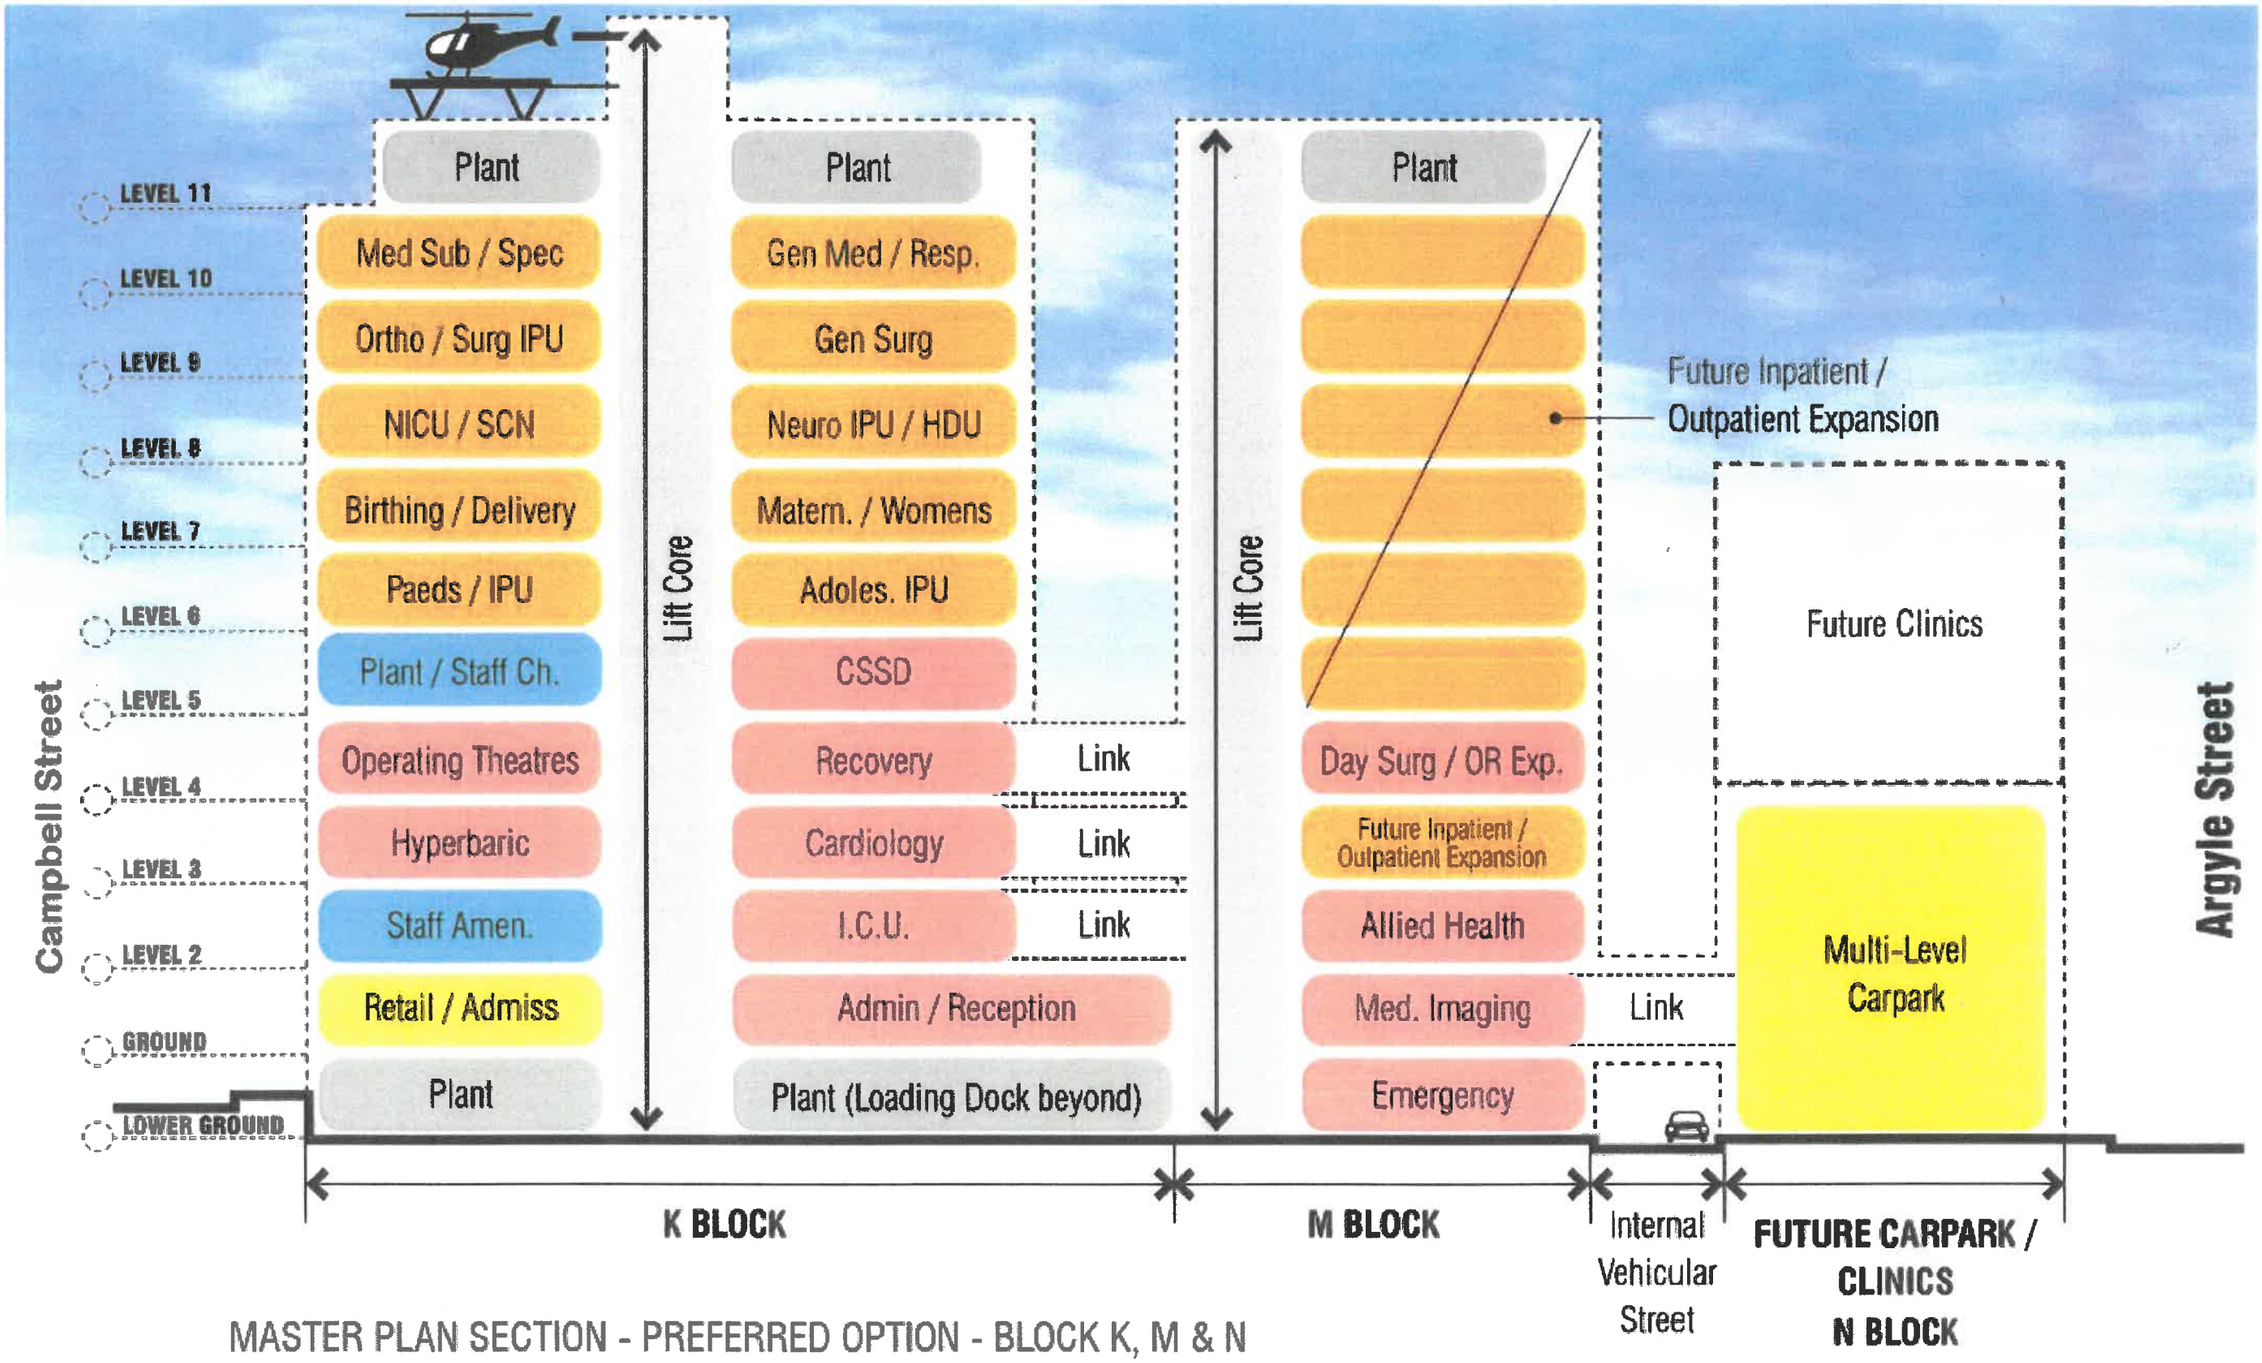

MASTER PLAN SECTION - PREFERRED OPTION - BLOCK K, M & N

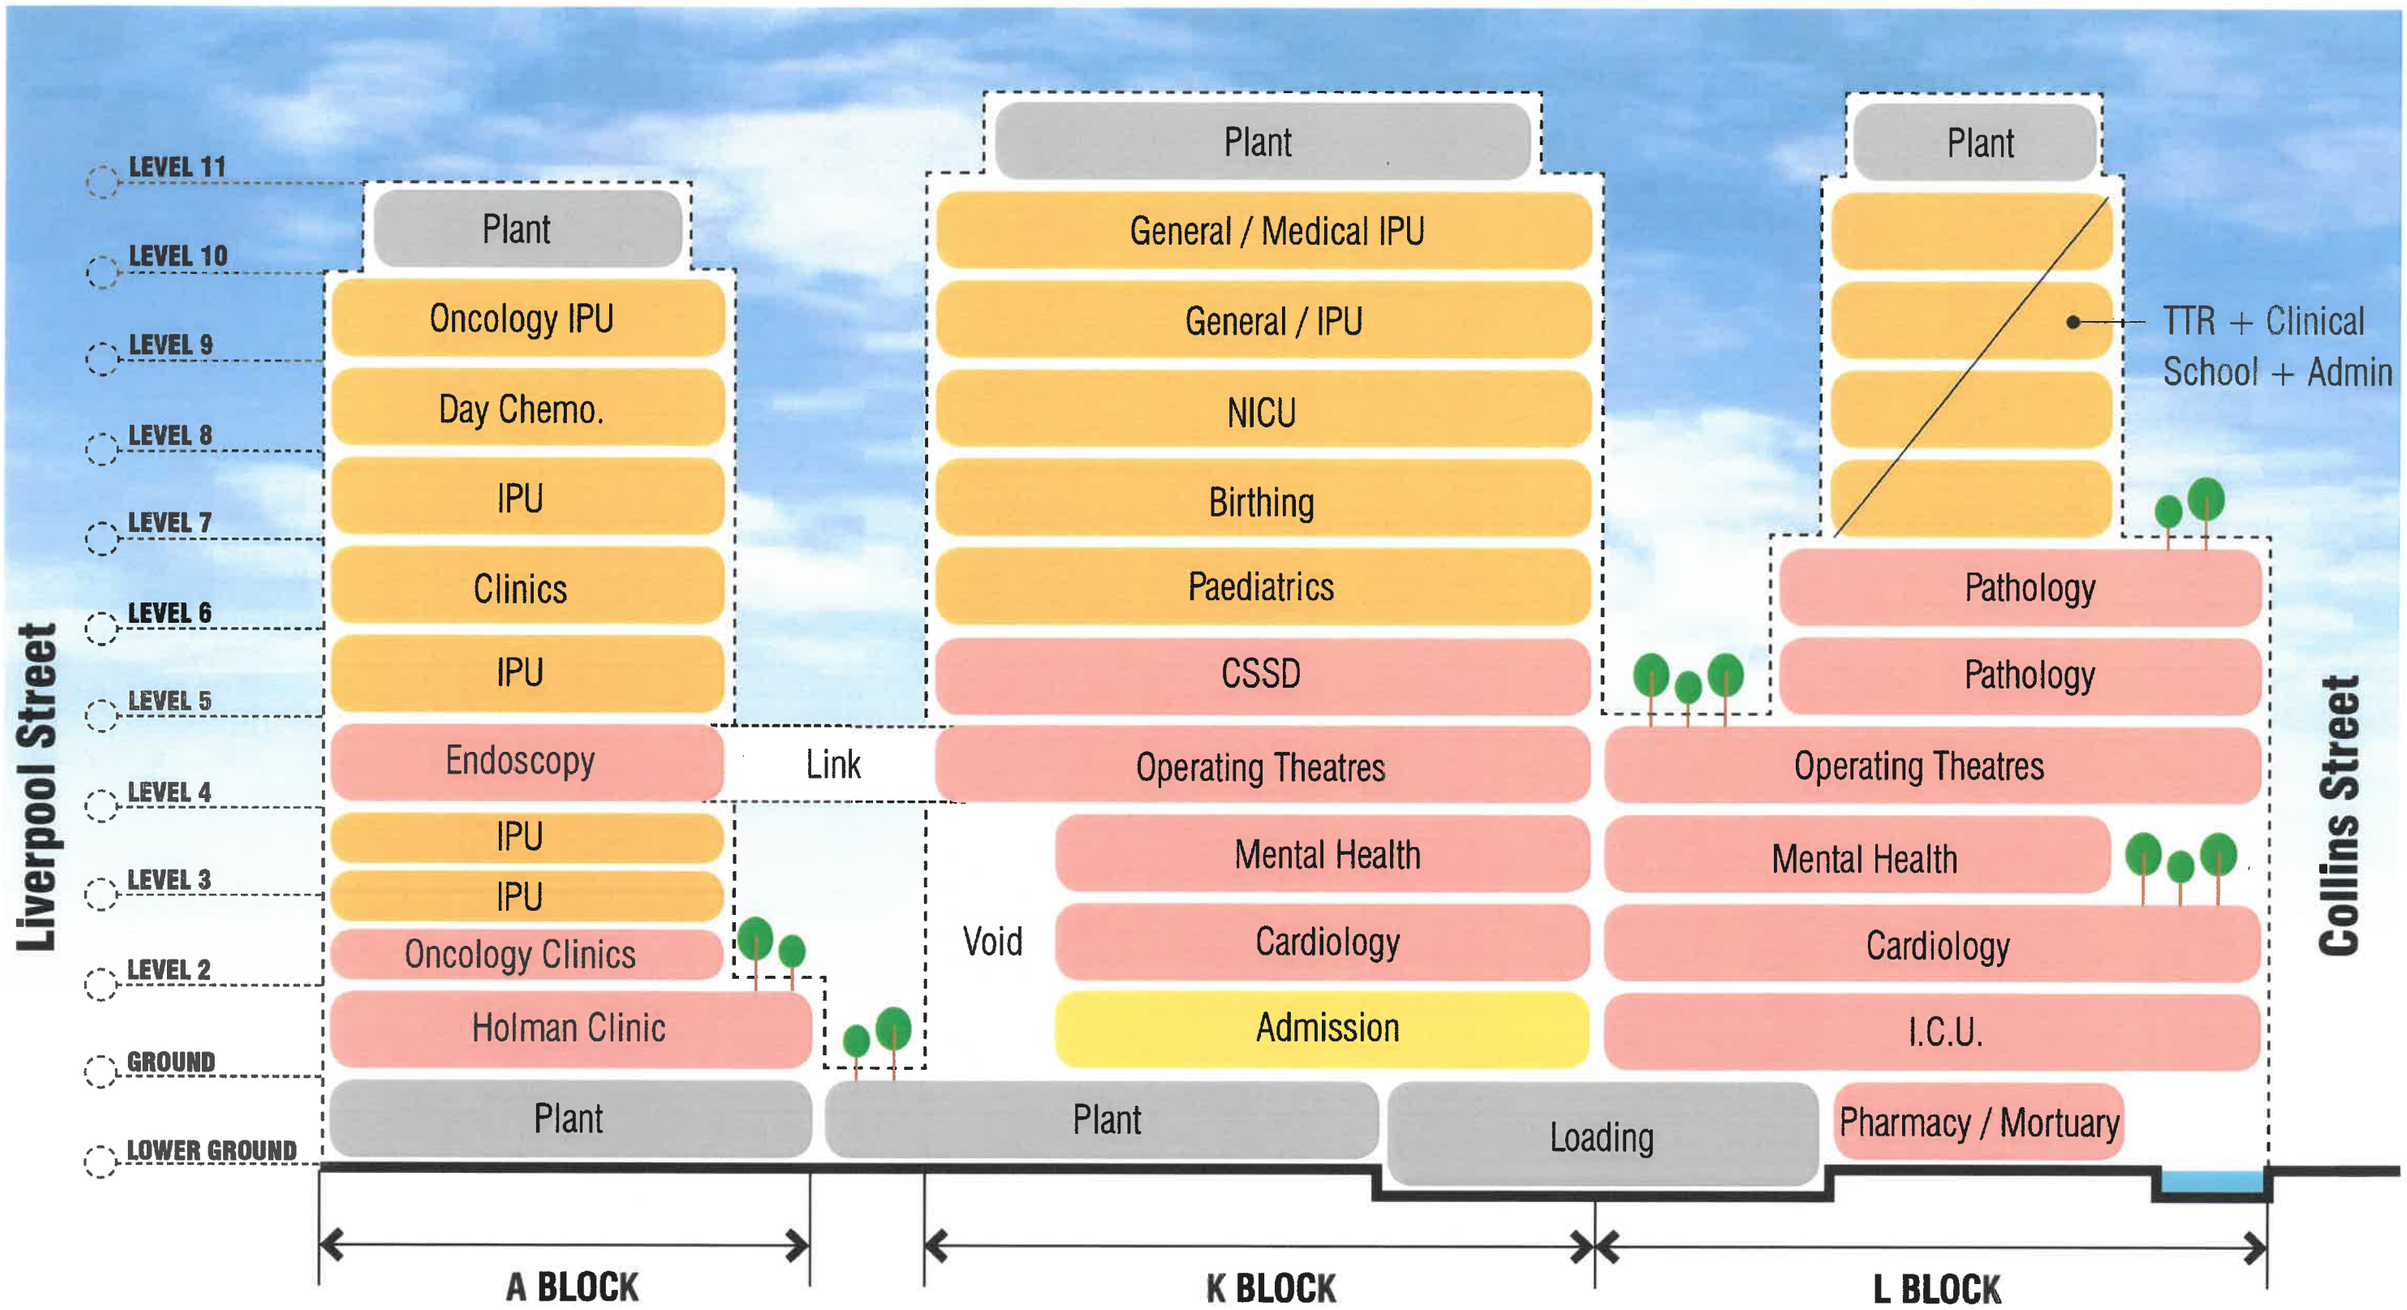

ALTERNATE OPTION MASTER PLAN REVIEW 2019 BLOCKS - A,K & L

2.3 INTERIM WORKS

2.3.1 Proposed New Lift

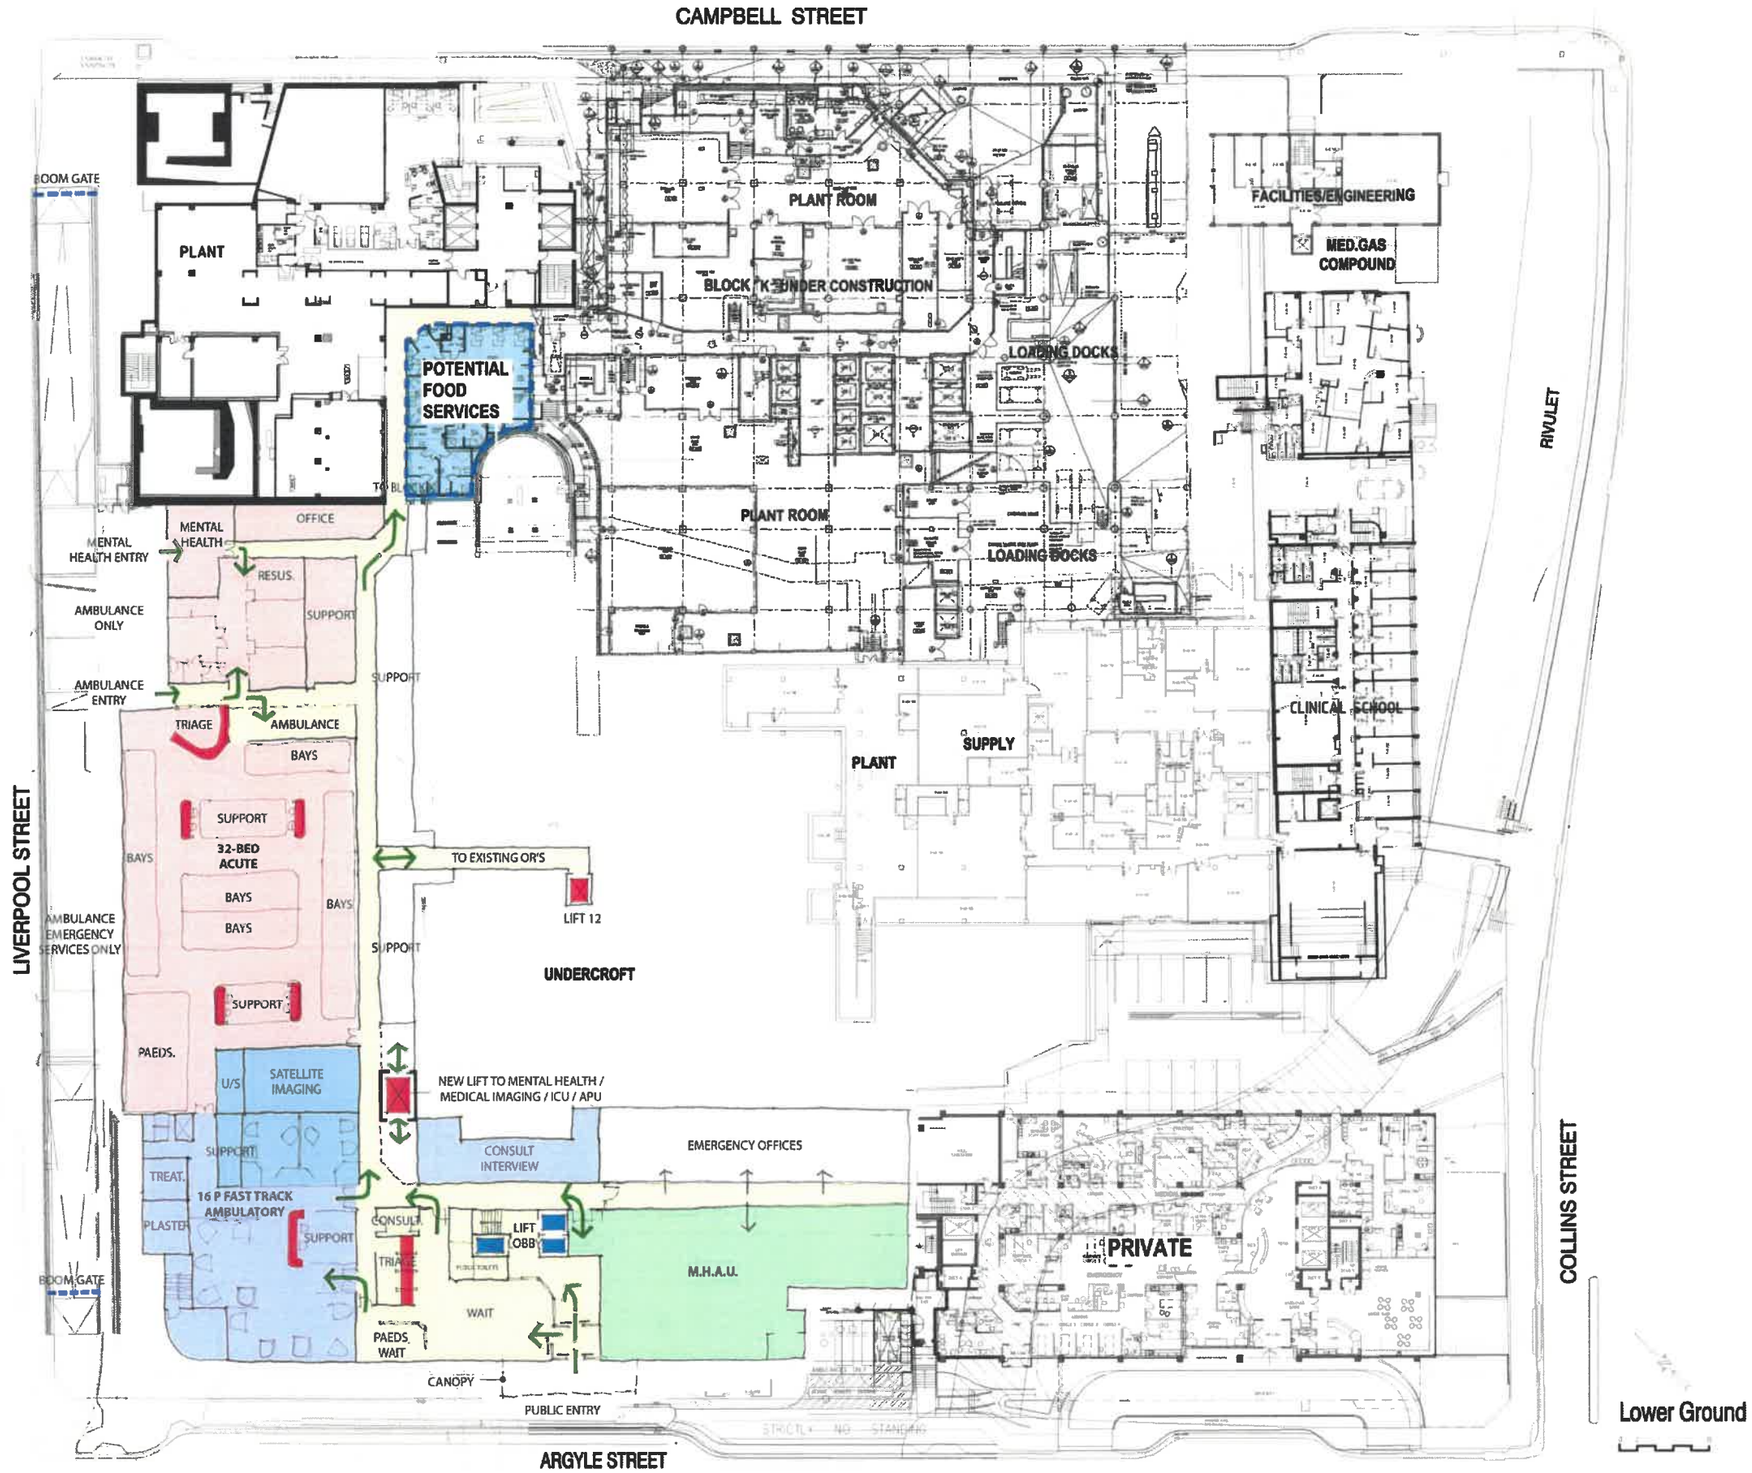

NEW LIFT -
EMERGENCY DEPARTMENT PROPOSAL

Tasmanian Government

CLIENT:	PROJECT NAME:	JOB NUMBER:	DATE:	REVISION:
THE TASMANIAN DEPARTMENT OF HEALTH	ROYAL HOBART HOSPITAL MASTER PLAN REVIEW 2019	10413	FEB 2019	A

STH